AUBURN HILLS 16TH ADDITION
WICHITA, SEDGWICK COUNTY, KANSAS

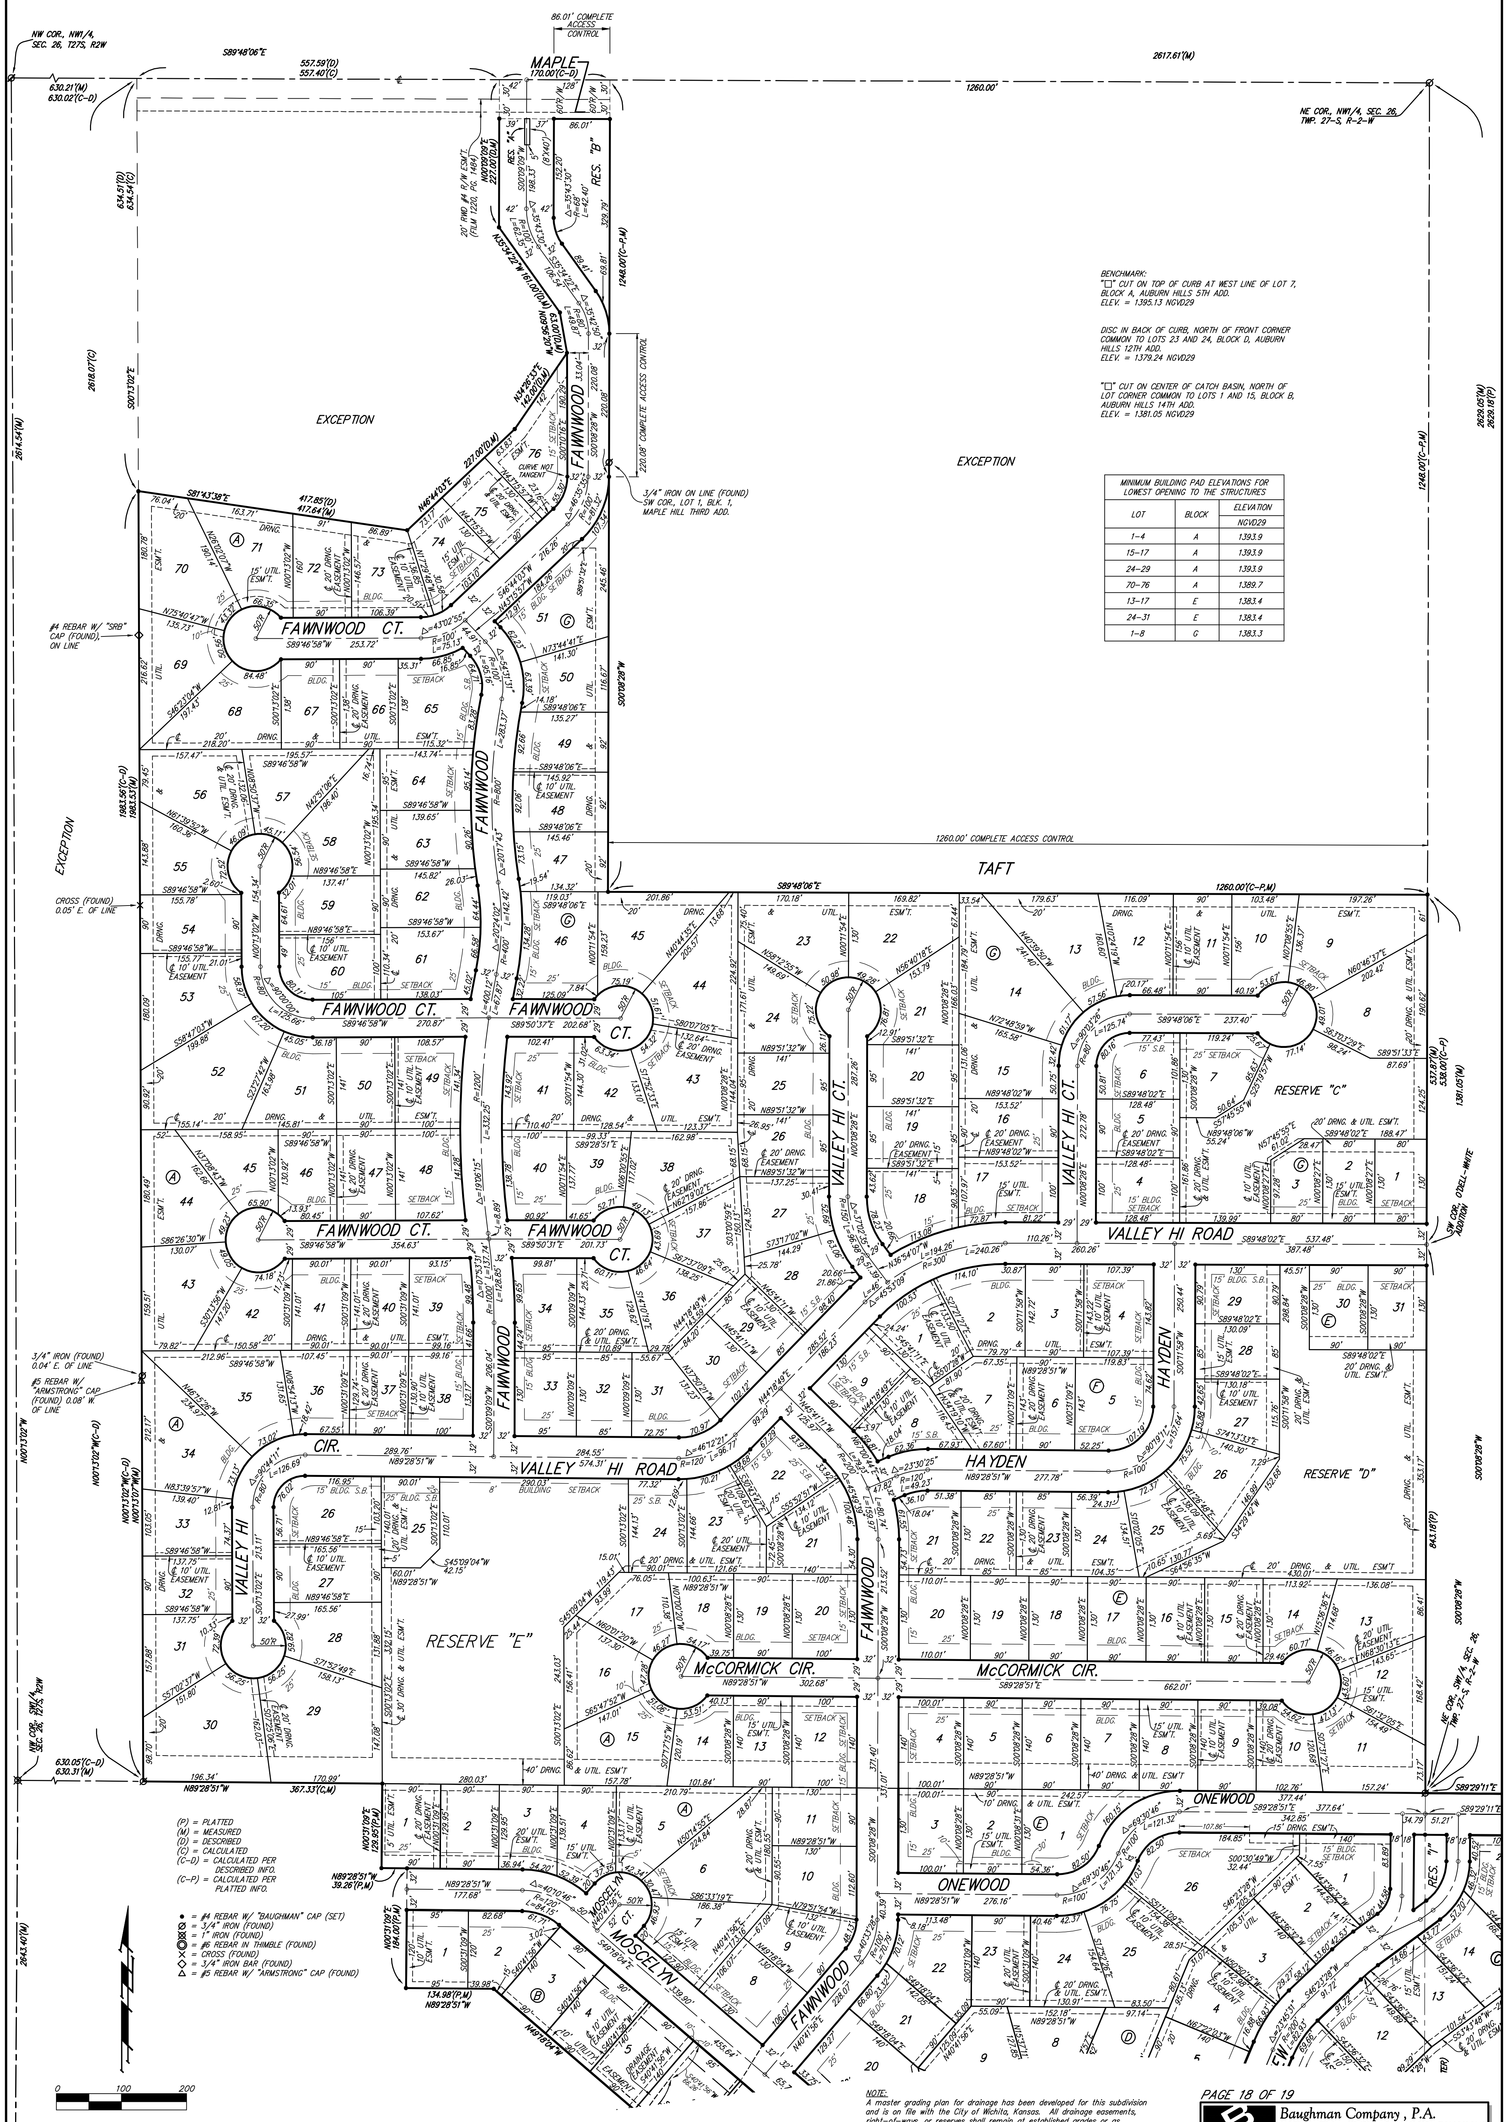

MINIMUM BUILDING PAD ELEVATIONS FOR LOWEST OPENING TO THE STRUCTURES		
LOT	BLOCK	ELEVATION NGVD29
1–4	A	1393.9
15–17	A	1393.9
24–29	A	1393.9
70–76	A	1389.7
13–17	E	1383.4
24–31	E	1383.4
1–8	G	1383.3

NOTE:
A master grading plan for drainage has been developed for this subdivision and is on file with the City of Wichita, Kansas. All drainage easements, right-of-ways, or reserves shall remain at established grades or as modified with the approval of the City Engineer of the City of Wichita, Kansas. No obstructions which impede the flow of this drainage system be allowed.

Baughman Company, P.A.
315 Ellis St. Wichita, KS 67211 P 316.263.7271 F 316.263.0149
ENGINEERING | SURVEYING | PLANNING | LANDSCAPE ARCHITECTURE

F:\PLAT\AUBURN HILLS 16TH\DWG\AUBHILL16F.DWG-MGC