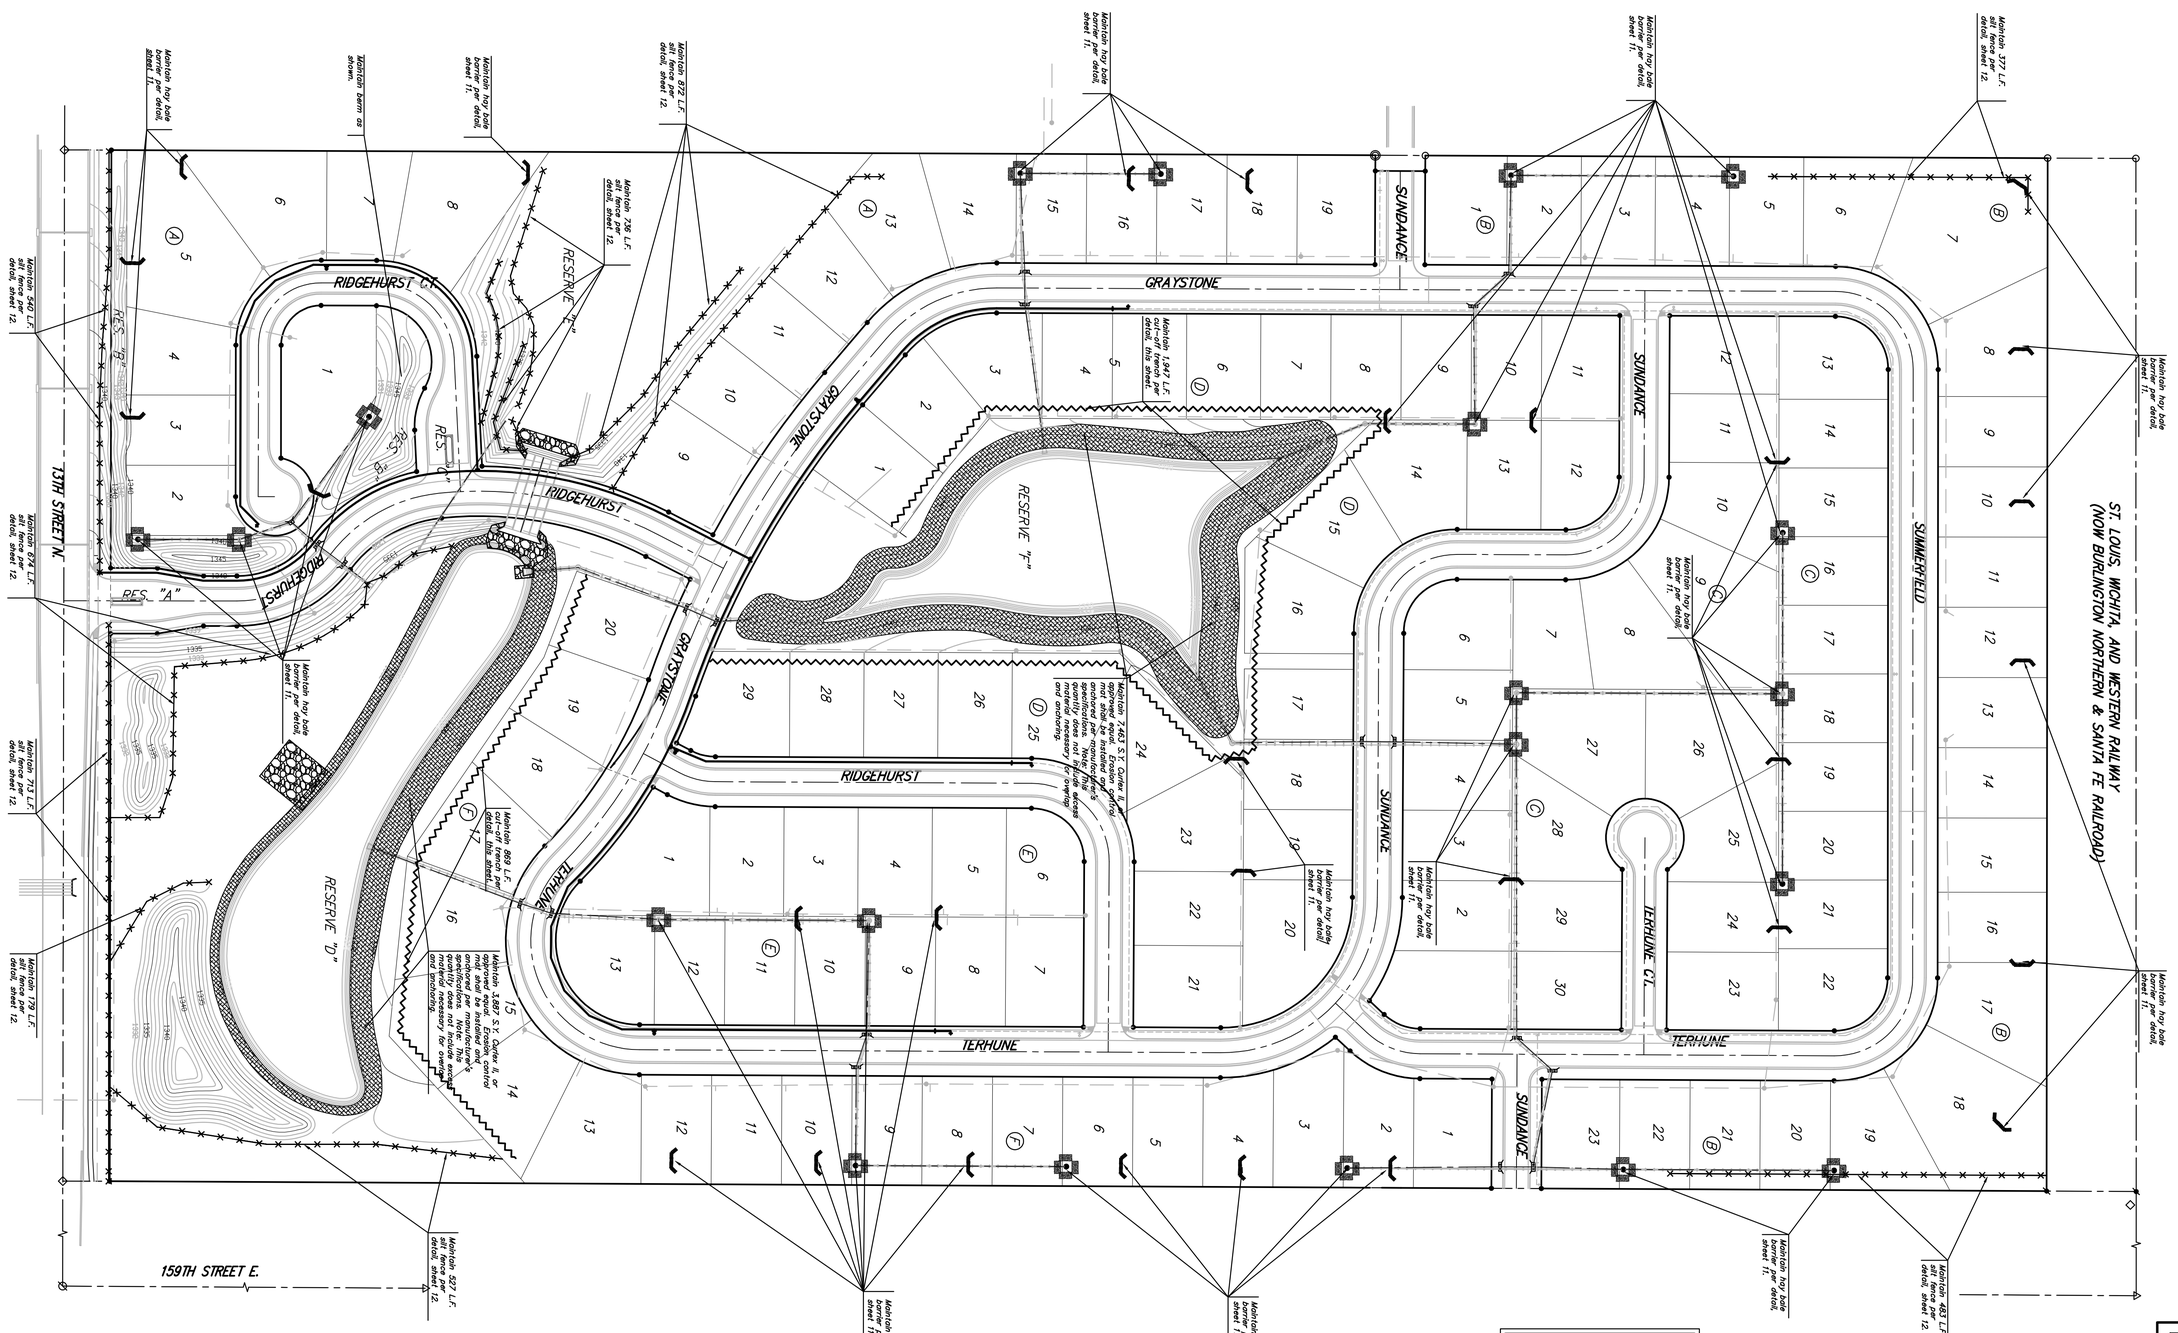

STONEBRIDGE 2ND ADD. - PH. I

EROSION CONTROL PLAN

WATER DISTRIBUTION SYSTEM

Baughman

Baughman Company, P.A. 315 Ellis St. Wichita, KS 67211 P 316.262.7271 F 316.262.0149
ENGINEERING | SURVEYING | PLANNING | LANDSCAPE ARCHITECTURE

PROJECT NUMBER 448-90293	DESIGN	DRAWN TMS
REVISIONS:	APPROVED	DATE 12/07
	SCALE Noted	
	SHEET 9 OF 15	

/wtrECplan 06-07-E600