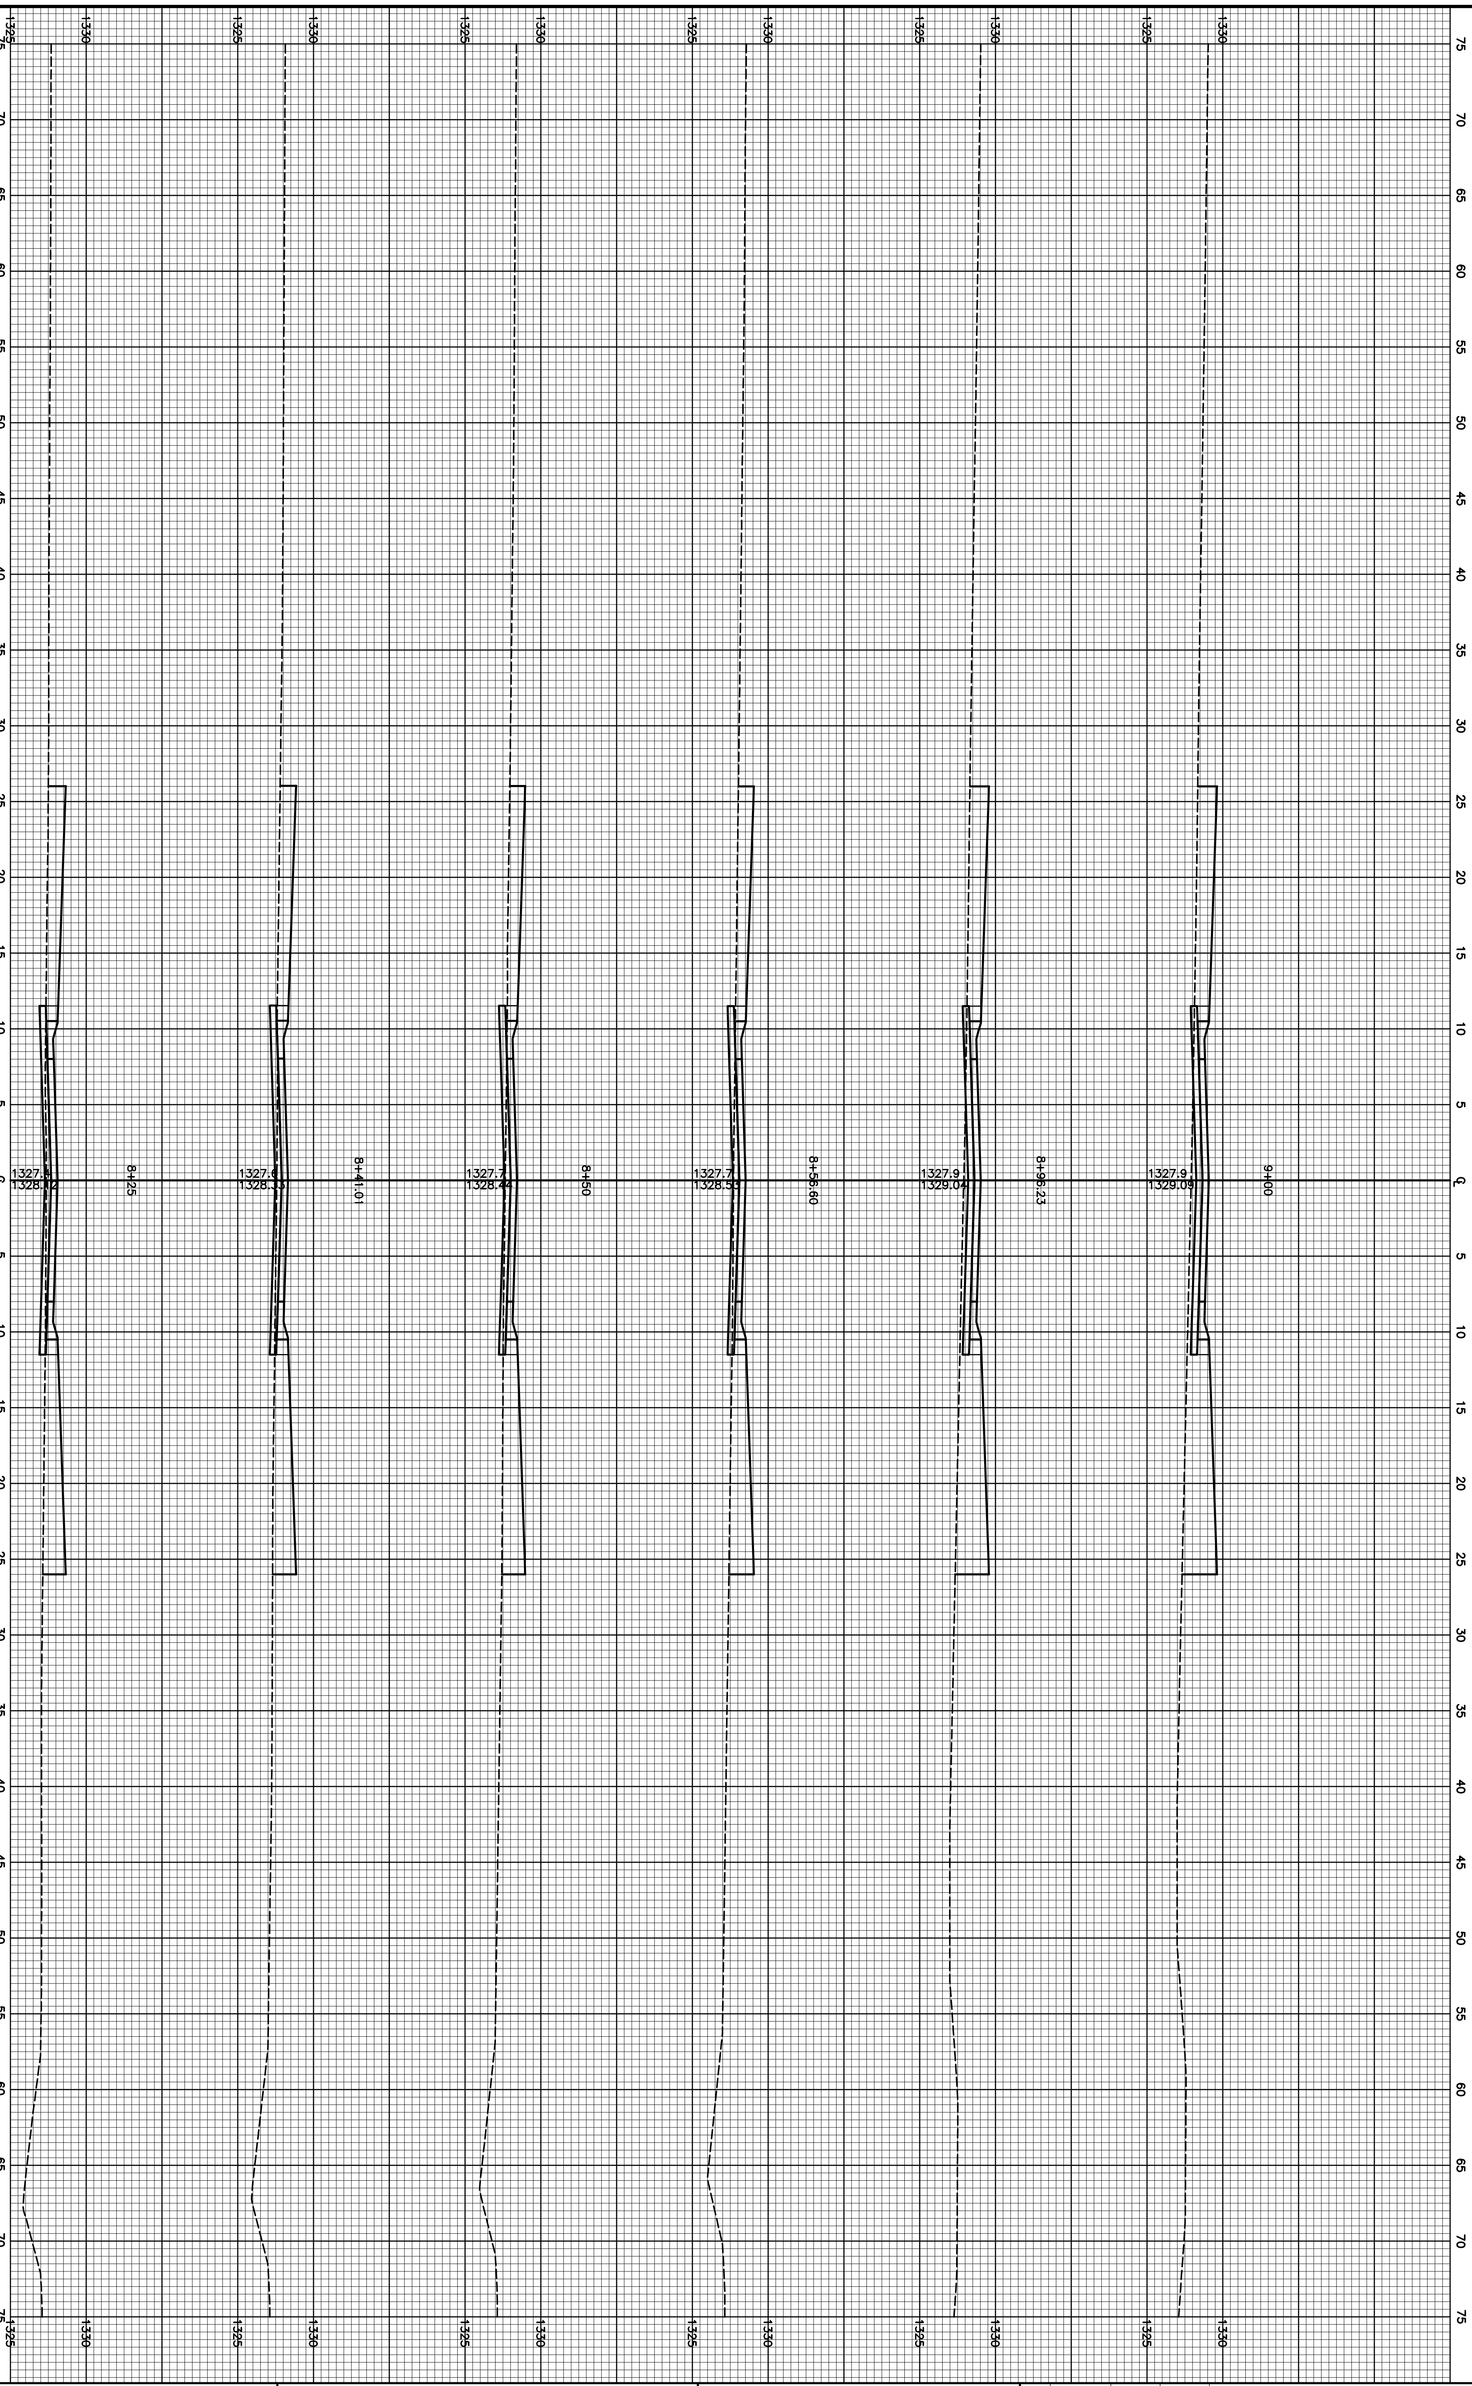

FINAL

Designed By: J. Ubert / J. Dickman
Drawn By: M. Tucker
Poe Job No.: 1809
Date: April 2007

POE & ASSOCIATES, INC.
CONSULTING ENGINEERS
5940 E. Central, Suite 200 ■ Wichita, KS 67208-4242
Phone 316/685-4114 ■ FAX 316/685-4444

TERRADYNE WEST ADDITION
CROSS SECTIONS
MAJESTIC
CITY OF WICHITA, KANSAS
JAMES L. AMOUR, P.E. - CITY ENGINEER
Private Project # 179PPP OCA # 607879

No.	Date	By	Approved	Revision
△				
△				
△				
△				