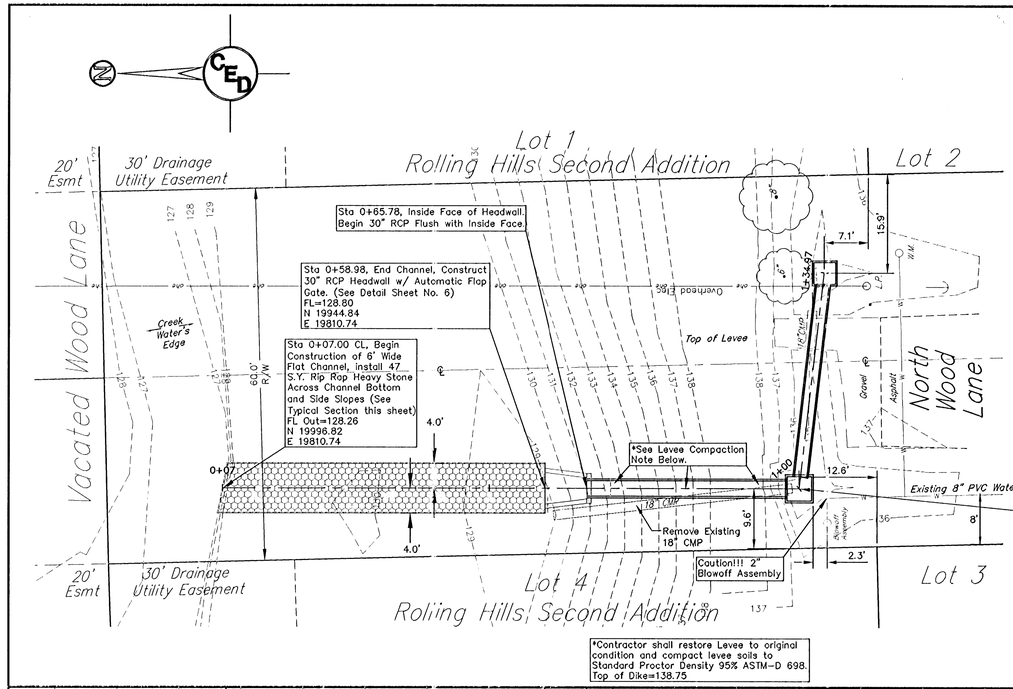


GRAPHIC SCALE

-10 0 5 10 20


(IN FEET)

Horizontal 1 inch = 10 ft.
Vertical 1 inch = 5 ft.

UTILITIES SHOWN REPRESENT THE BEST INFORMATION AVAILABLE FOR DESIGN. ADDITIONAL UTILITIES MAY BE PRESENT ON THIS PROJECT. THE CONTRACTOR SHALL BE RESPONSIBLE FOR DETERMINING THE EXACT LOCATION, DEPTH AND SIZE OF ALL UNDERGROUND UTILITIES PRIOR TO CONSTRUCTION. THE CONTRACTOR SHALL BE LIABLE FOR ANY DAMAGE CAUSED BY THE FAILURE TO DO SO.

LEGEND:

- = DECIDIOUS TREE
- 87 = CONTOUR LINE
- ← ..... GUY ANCHOR
- L.P. ..... LIGHT POLE
- W.M. ..... WATER METER
- Blowoff Assembly = 2" BLOWOFF ASSEMBLY
- = PROPOSED INLET
- 1+15.71 = PROPOSED PIPE CENTERLINE
- = PROPOSED CONCRETE PIPE

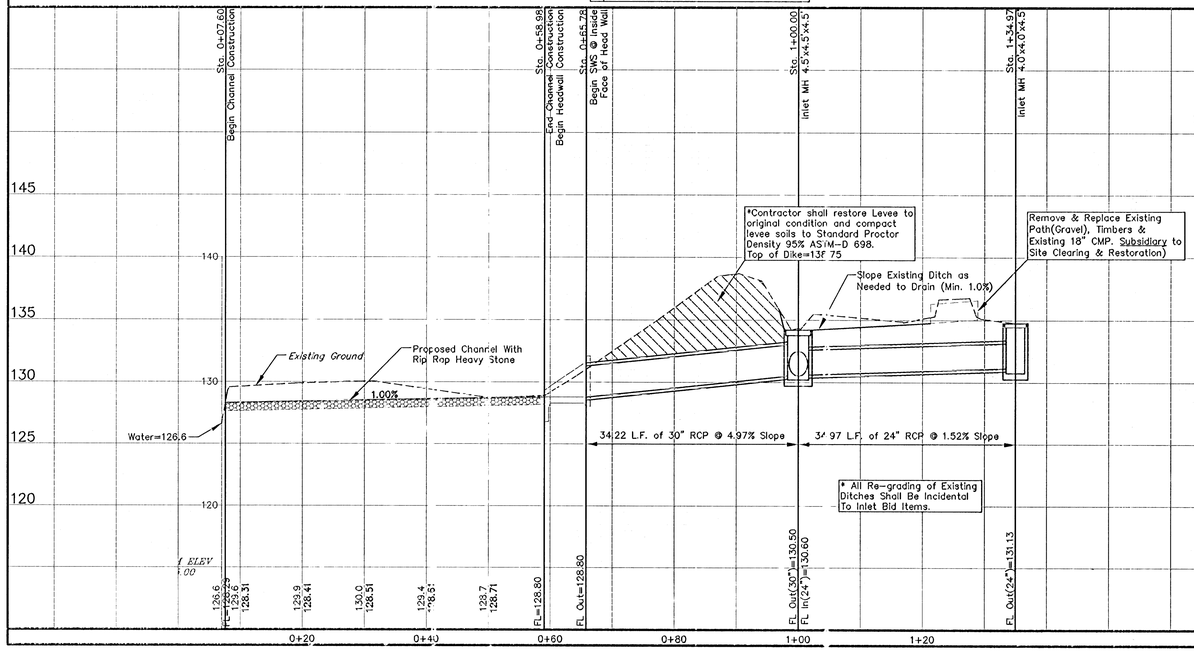

PLAN AND PROFILE

SWS IMPROVEMENTS

303 N WOOD LANE (HOT SPOT) WICHITA, KS

PROJ. NO.: 562-854112 (660502)

CERTIFIED ENGINEERING DESIGN, P.A.

810 WEST DOUGLAS, SUITE C
WICHITA, KANSAS 67203
PH.(316)262-8808 FAX.(316)262-1669

DESIGNED: HDF	SCALE: 1"=10' HORIZ	SHEET 3
DRAWN: MRS	DATE: 10/27/2004	
CHECKED: HDF	CED FILE: N WOOD H...DWG	TOTAL 7