PUB. ROAD DIV. NO.	STATE	FED. AID PROJ. NO.	FISCAL YEAR	SHEET NO.	TOTAL SHEETS
5	KANSAS	*		119	229

* 35W-81I-35W-1(33)46

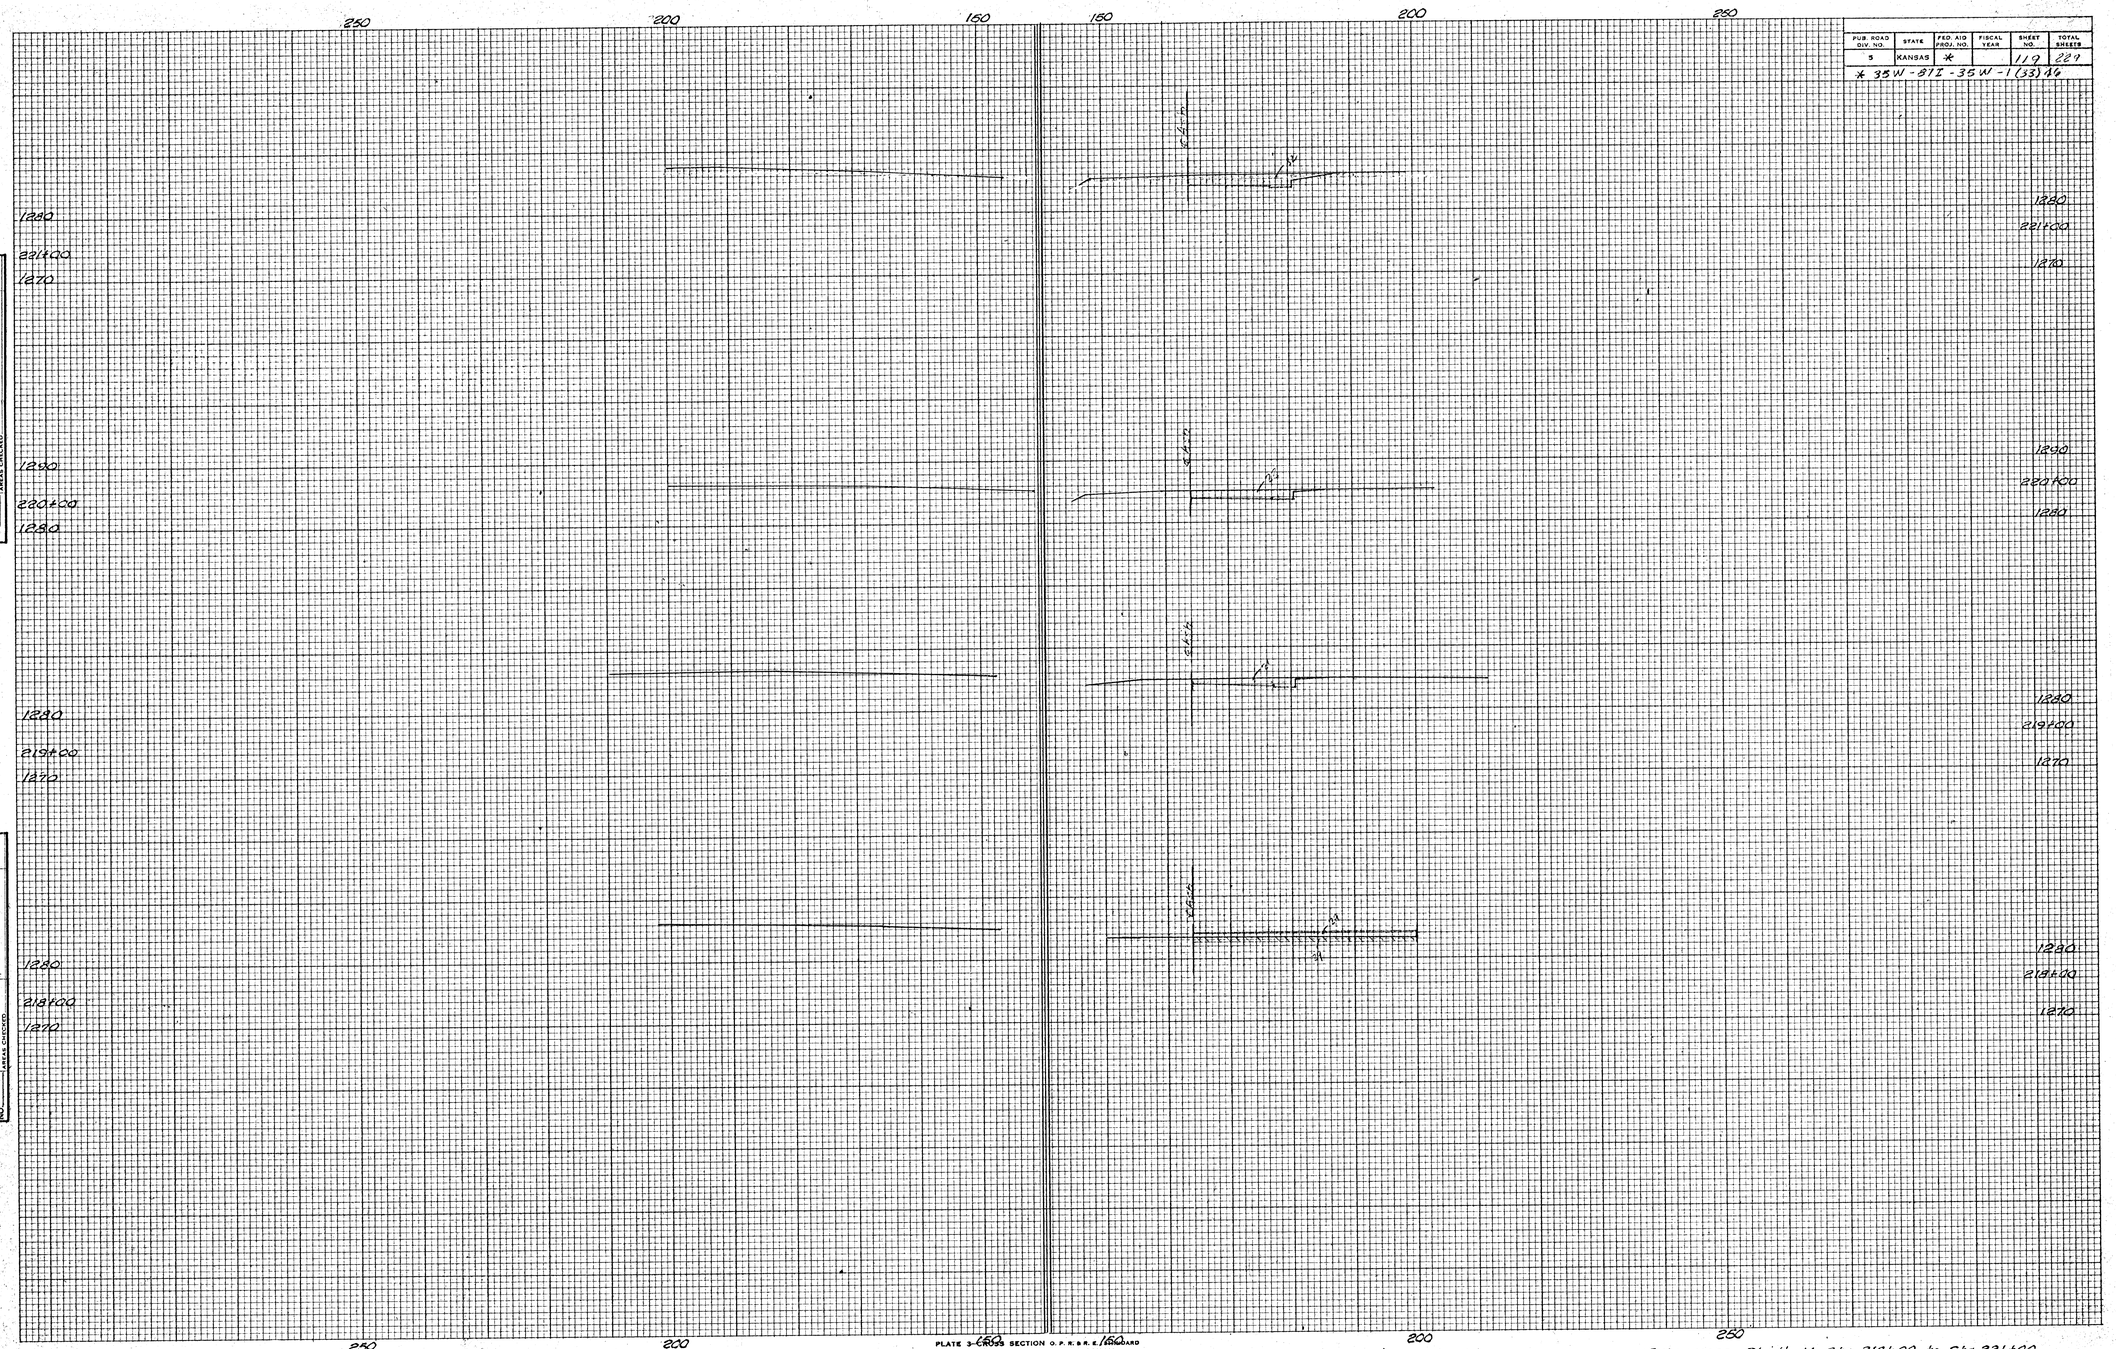

FINAL SURVEY
SURVEYED BY DATE
PLOTTED
TRACED
NOTE BOOK AREAS
NO. AREAS CHECKED

ORIGINAL SURVEY
SURVEYED BY DATE
PLOTTED
TRACED
NOTE BOOK AREAS
NO. AREAS CHECKED

PLATE 3-C CROSS SECTION O. P. R. B. R. E. 150 BOARD
NATIONAL TRACING PAPER DIVISION
I. B. P. S. CO., INC. INDIANAPOLIS, INDIANA

Extensions Rt. & Lt. M. Sta. 218+00 to Sta. 221+00