PUB. ROAD DIV. NO.	STATE	FED. AID PROJ. NO.	FISCAL YEAR	SHEET NO.	TOTAL SHEETS
5	KANSAS	#		120	221

35W-87E-35W-1(32)46

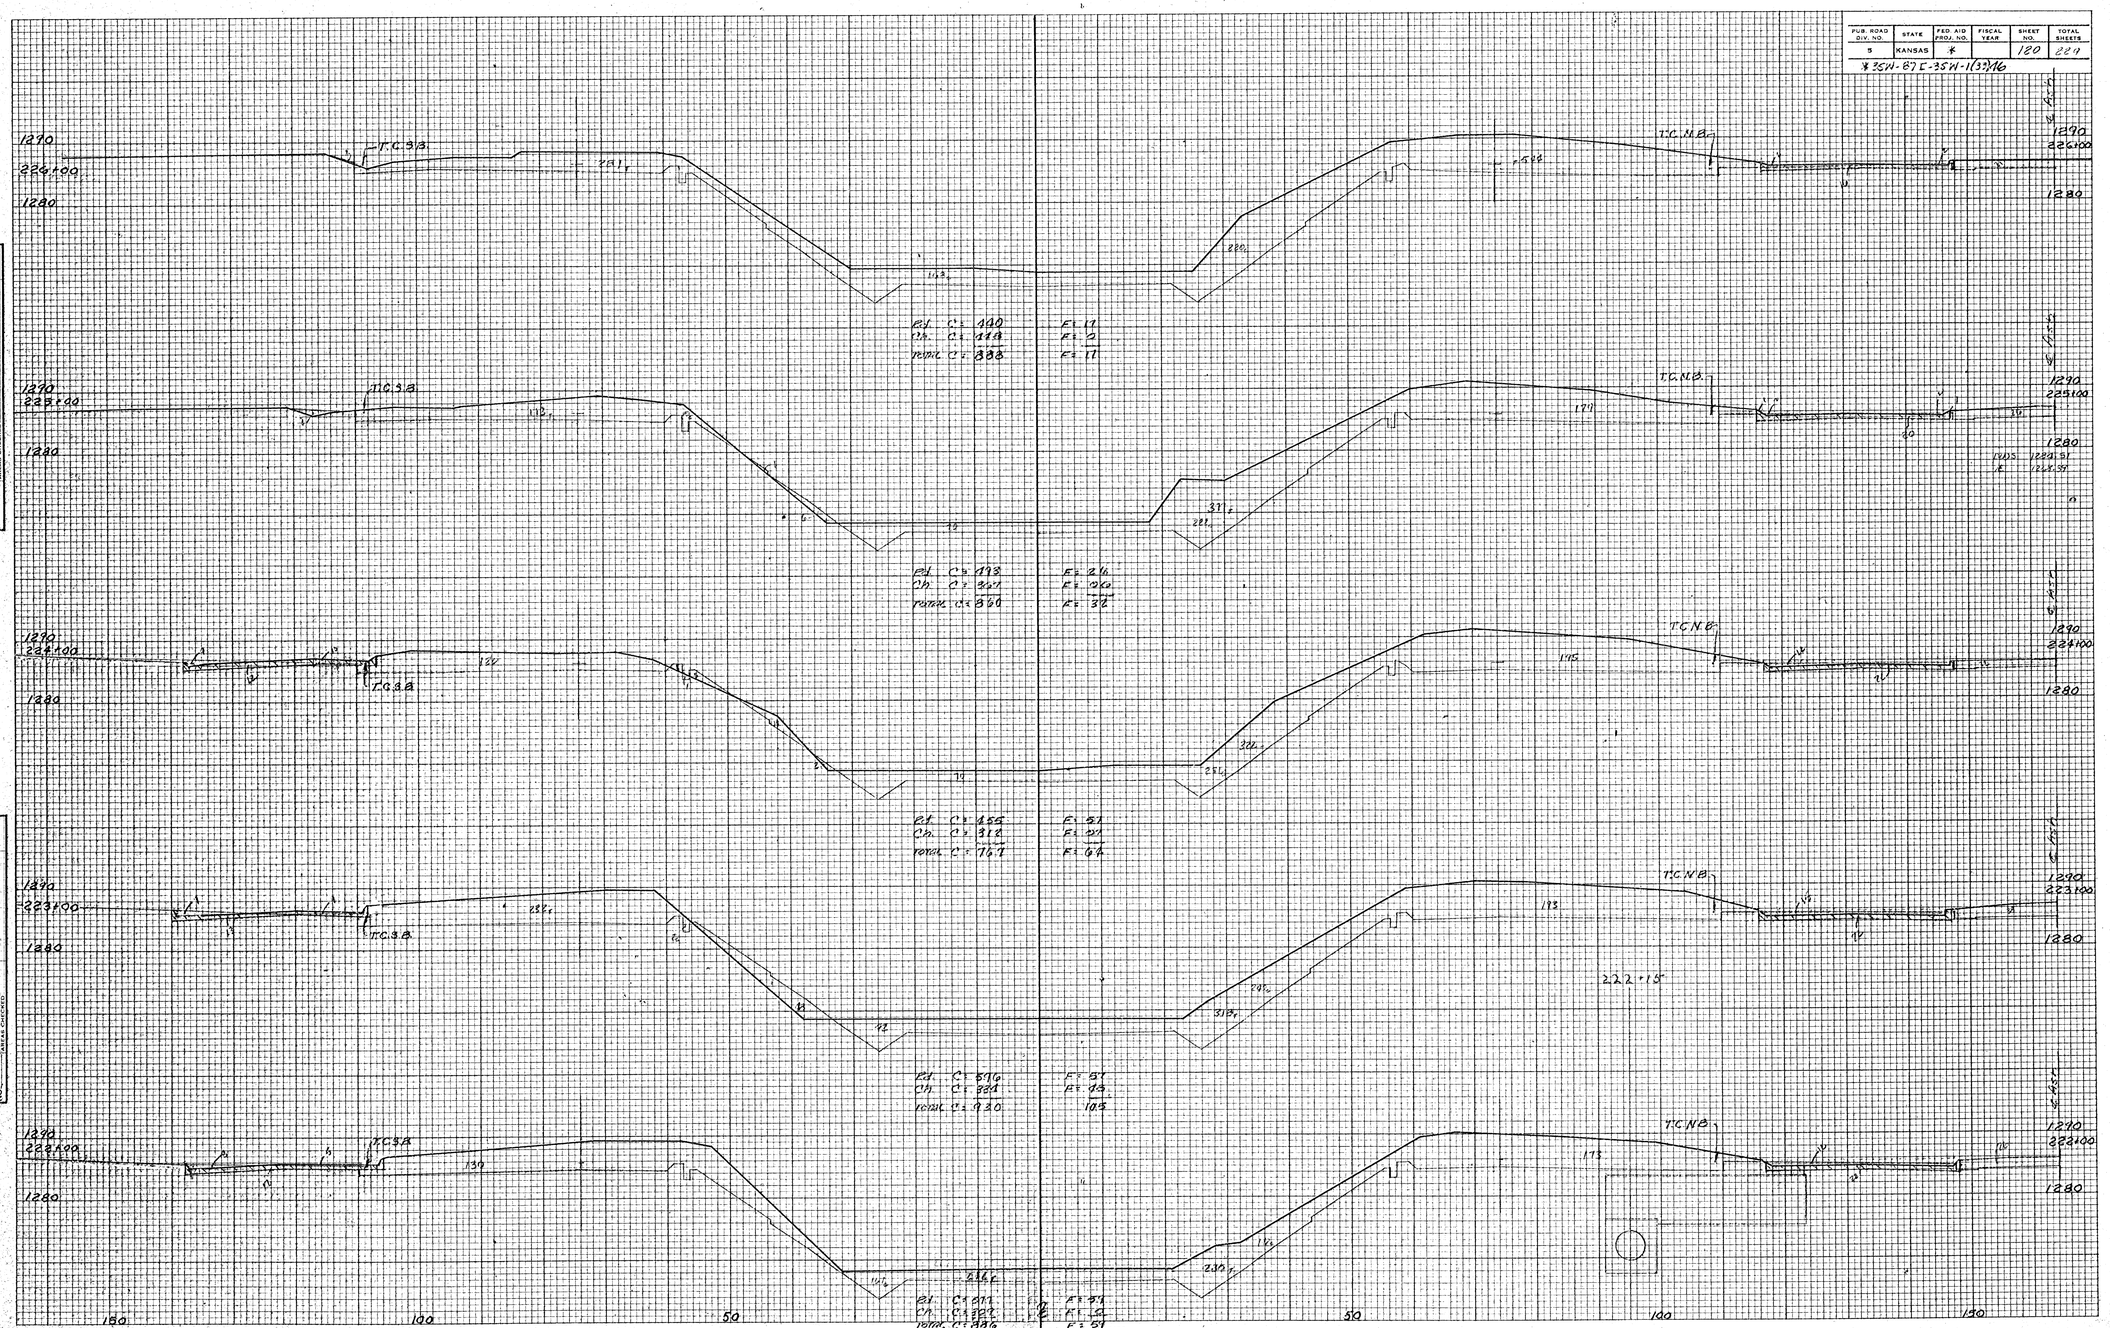

PLATE 3-CROSS SECTIONS 5 x 5 F.S. STANDARD
NATIONAL TRACING PAPER DIVISION
I. B. P. & L. CO., INC. INDIANAPOLIS, INDIANA

FINAL SURVEY
SURVEYED
PLOTTED
TEMPLATE
AREAS
AREAS CHECKED
NOTE BOOK
NO.
BY
DATE

ORIGINAL SURVEY
SURVEYED
PLOTTED
TEMPLATE
AREAS
AREAS CHECKED
NOTE BOOK
NO.
BY
DATE

NL Sta. 222+00 to Sta. 226+00