FED. ROAD DIV. NO.	STATE	FED. AID PROJ. NO.	FISCAL YEAR	SHEET NO.	TOTAL SHEETS
5	KANSAS	33W-871-33W-1(33)46	1970	188	289

FINAL SURVEY
SURVEYED
PLOTTED
TEMPLATE
AREAS
AREAS CHECKED
NOTE BOOK
NO.
DATE

ORIGINAL SURVEY
SURVEYED
PLOTTED
TEMPLATE
AREAS
AREAS CALCULATED
NOTE BOOK
NO.
DATE

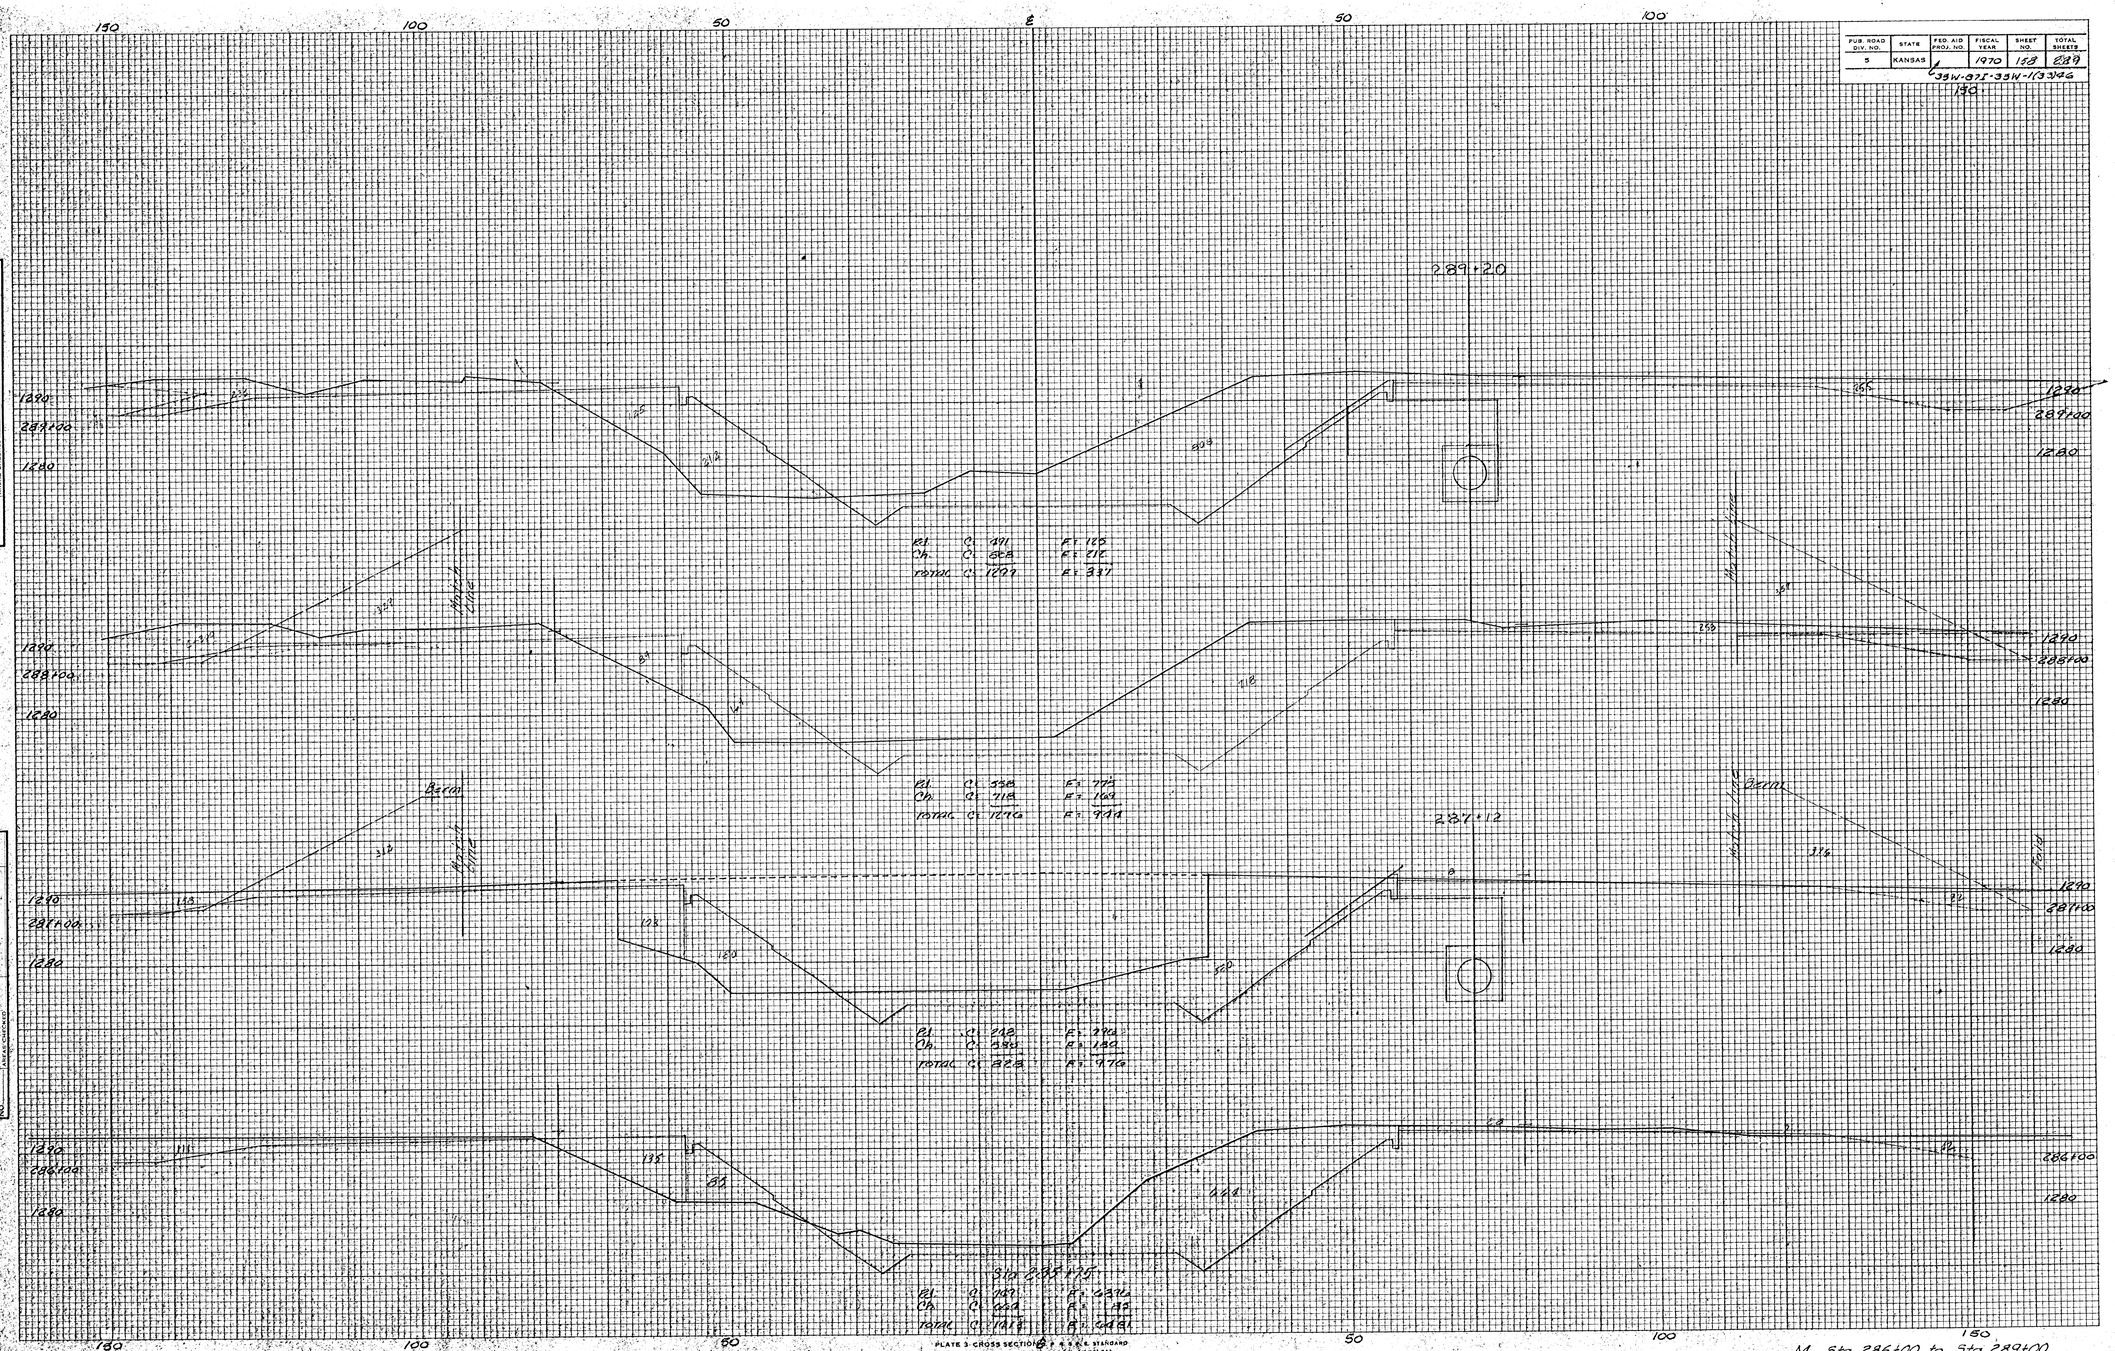

PLATE 3 - CROSS SECTIONS
NATIONAL TRACING PAPER DIVISION
I. & A. & L. CO. INC. INDIANAPOLIS, INDIANA

NL Sta. 286+00 to Sta. 289+00