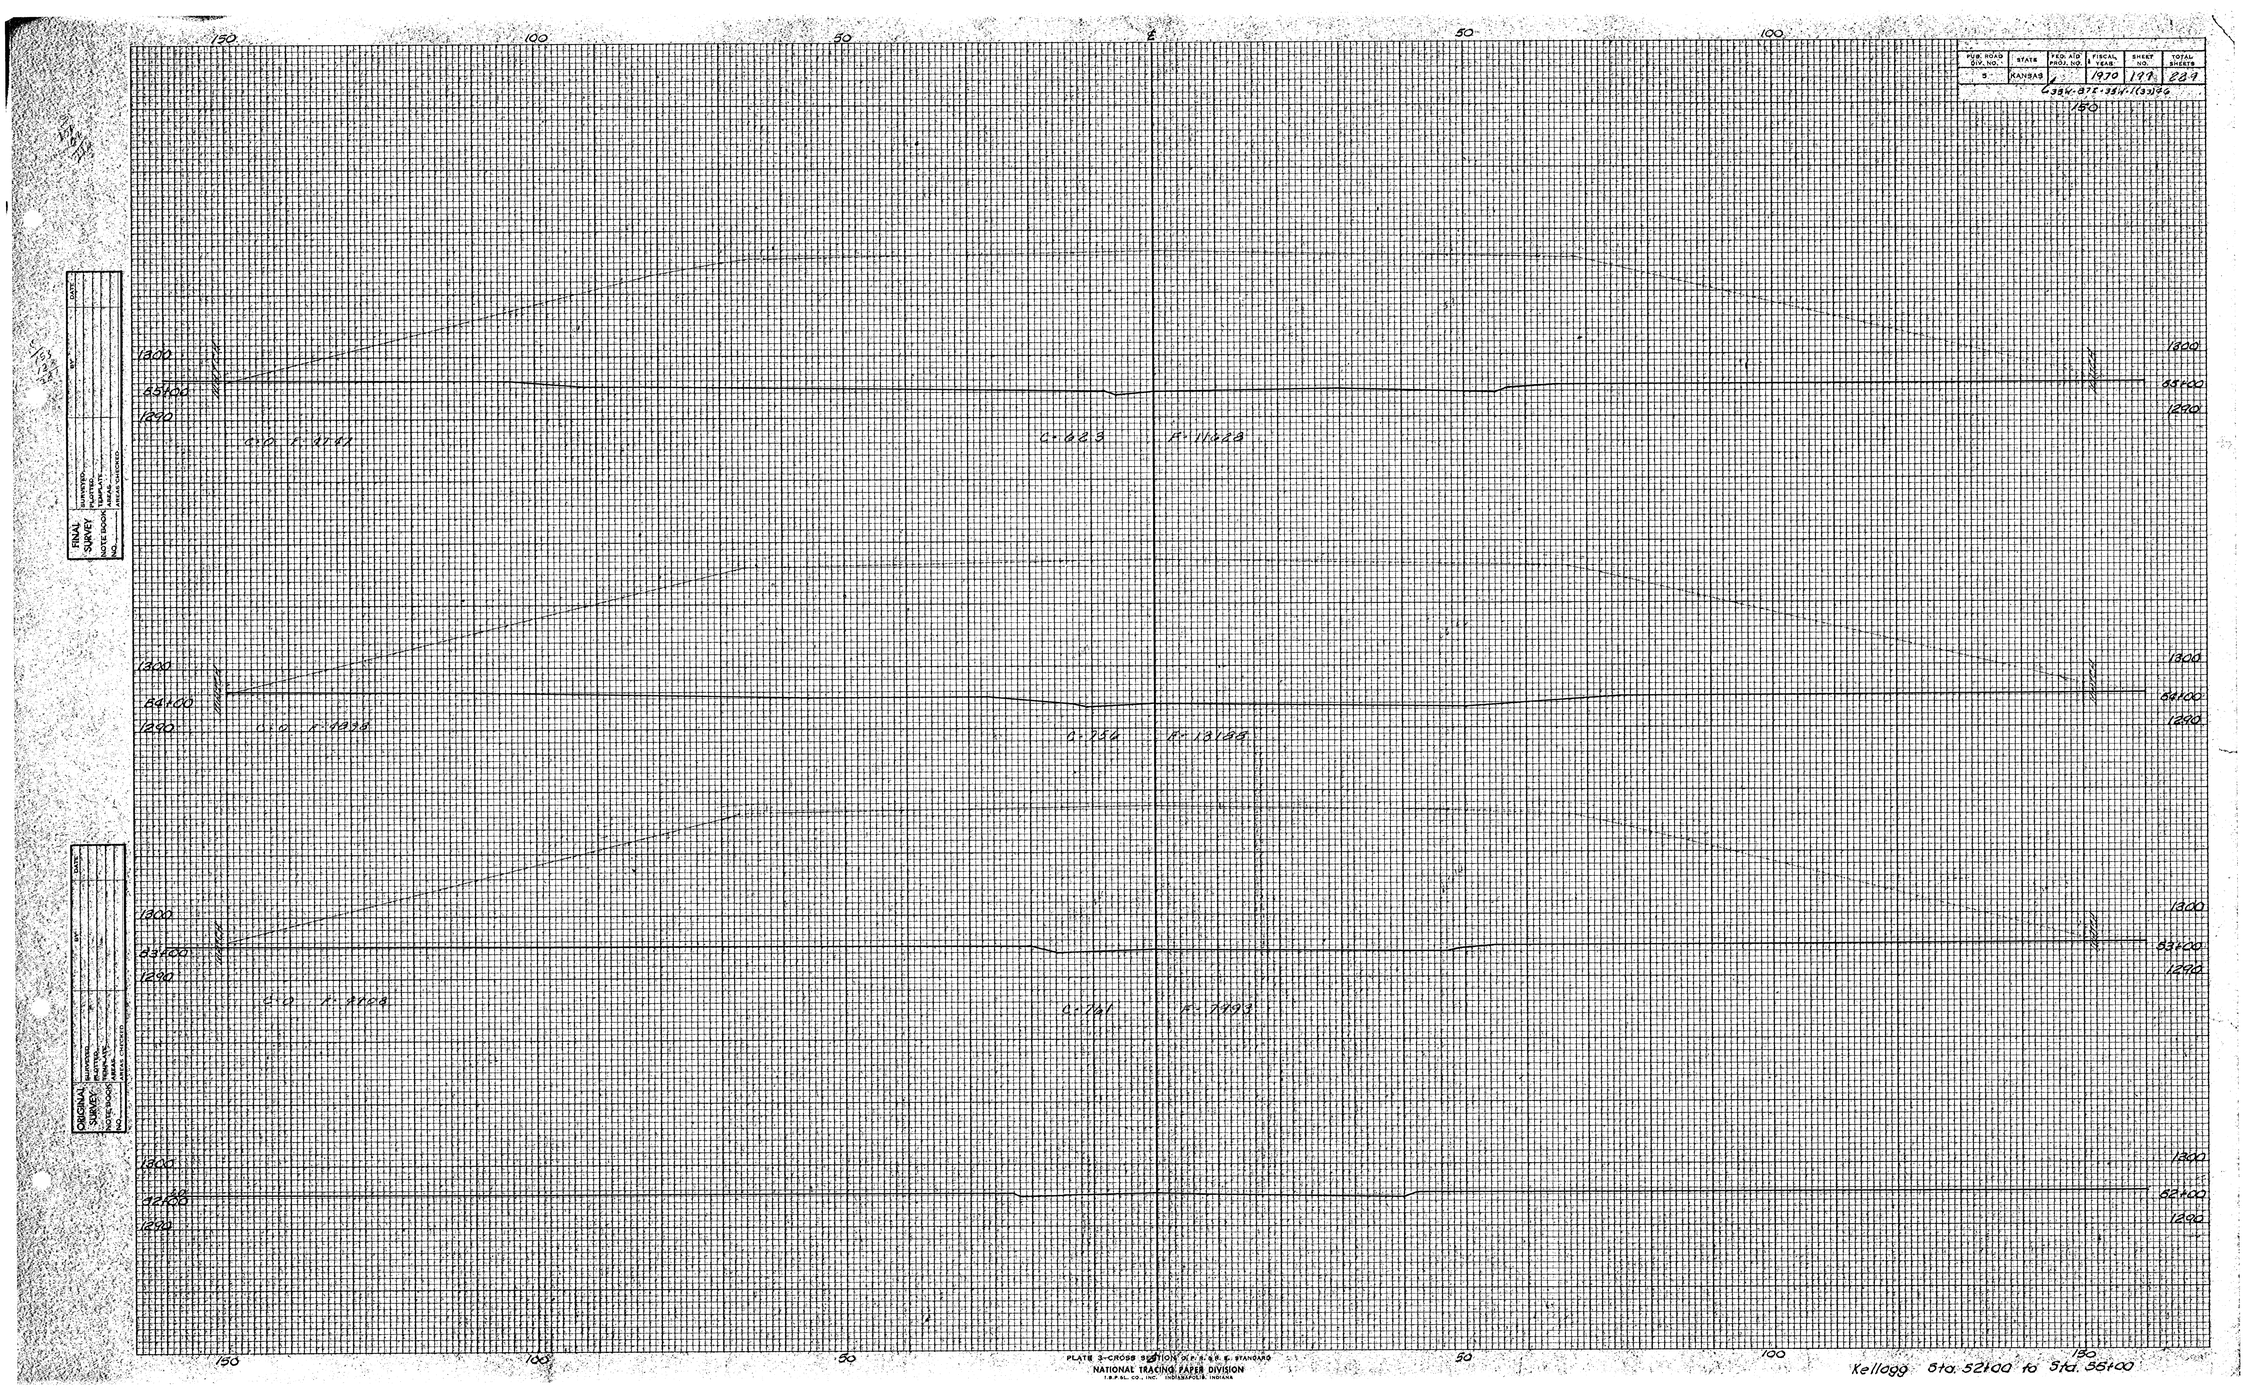


| FOR ROAD DIV. NO. | STATE | FED. AID PROJ. NO. | FISCAL YEAR | SHEET NO. | TOTAL SHEETS |
|---|---|---|---|---|---|
| 5 | KANSAS | | 1970 | 197 | 229 |

S354-87E-354:1(32)46

FINAL SURVEY
NOTE BOOK NO.
SURVEYED
PLOTTED
TRACED
AREAS CHECKED
DATE

ORIGINAL SURVEY
NOTE BOOK NO.
SURVEYED
PLOTTED
TRACED
AREAS CHECKED
DATE

PLATE 3-CROSS SECTION 8½" x 11" A.A.S.H.O. STANDARD
NATIONAL TRACING PAPER DIVISION
I.B.P.S.L. CO., INC. INDIANAPOLIS, INDIANA

Kellogg Sta. 52+00 to Sta. 55+00