PUB. ROAD DIV. NO.	STATE	FED. AID PROJ. NO.	FISCAL YEAR	SHEET NO.	TOTAL SHEETS
5	KANSAS	39W-311-39W-1(33)46	1970	202	229

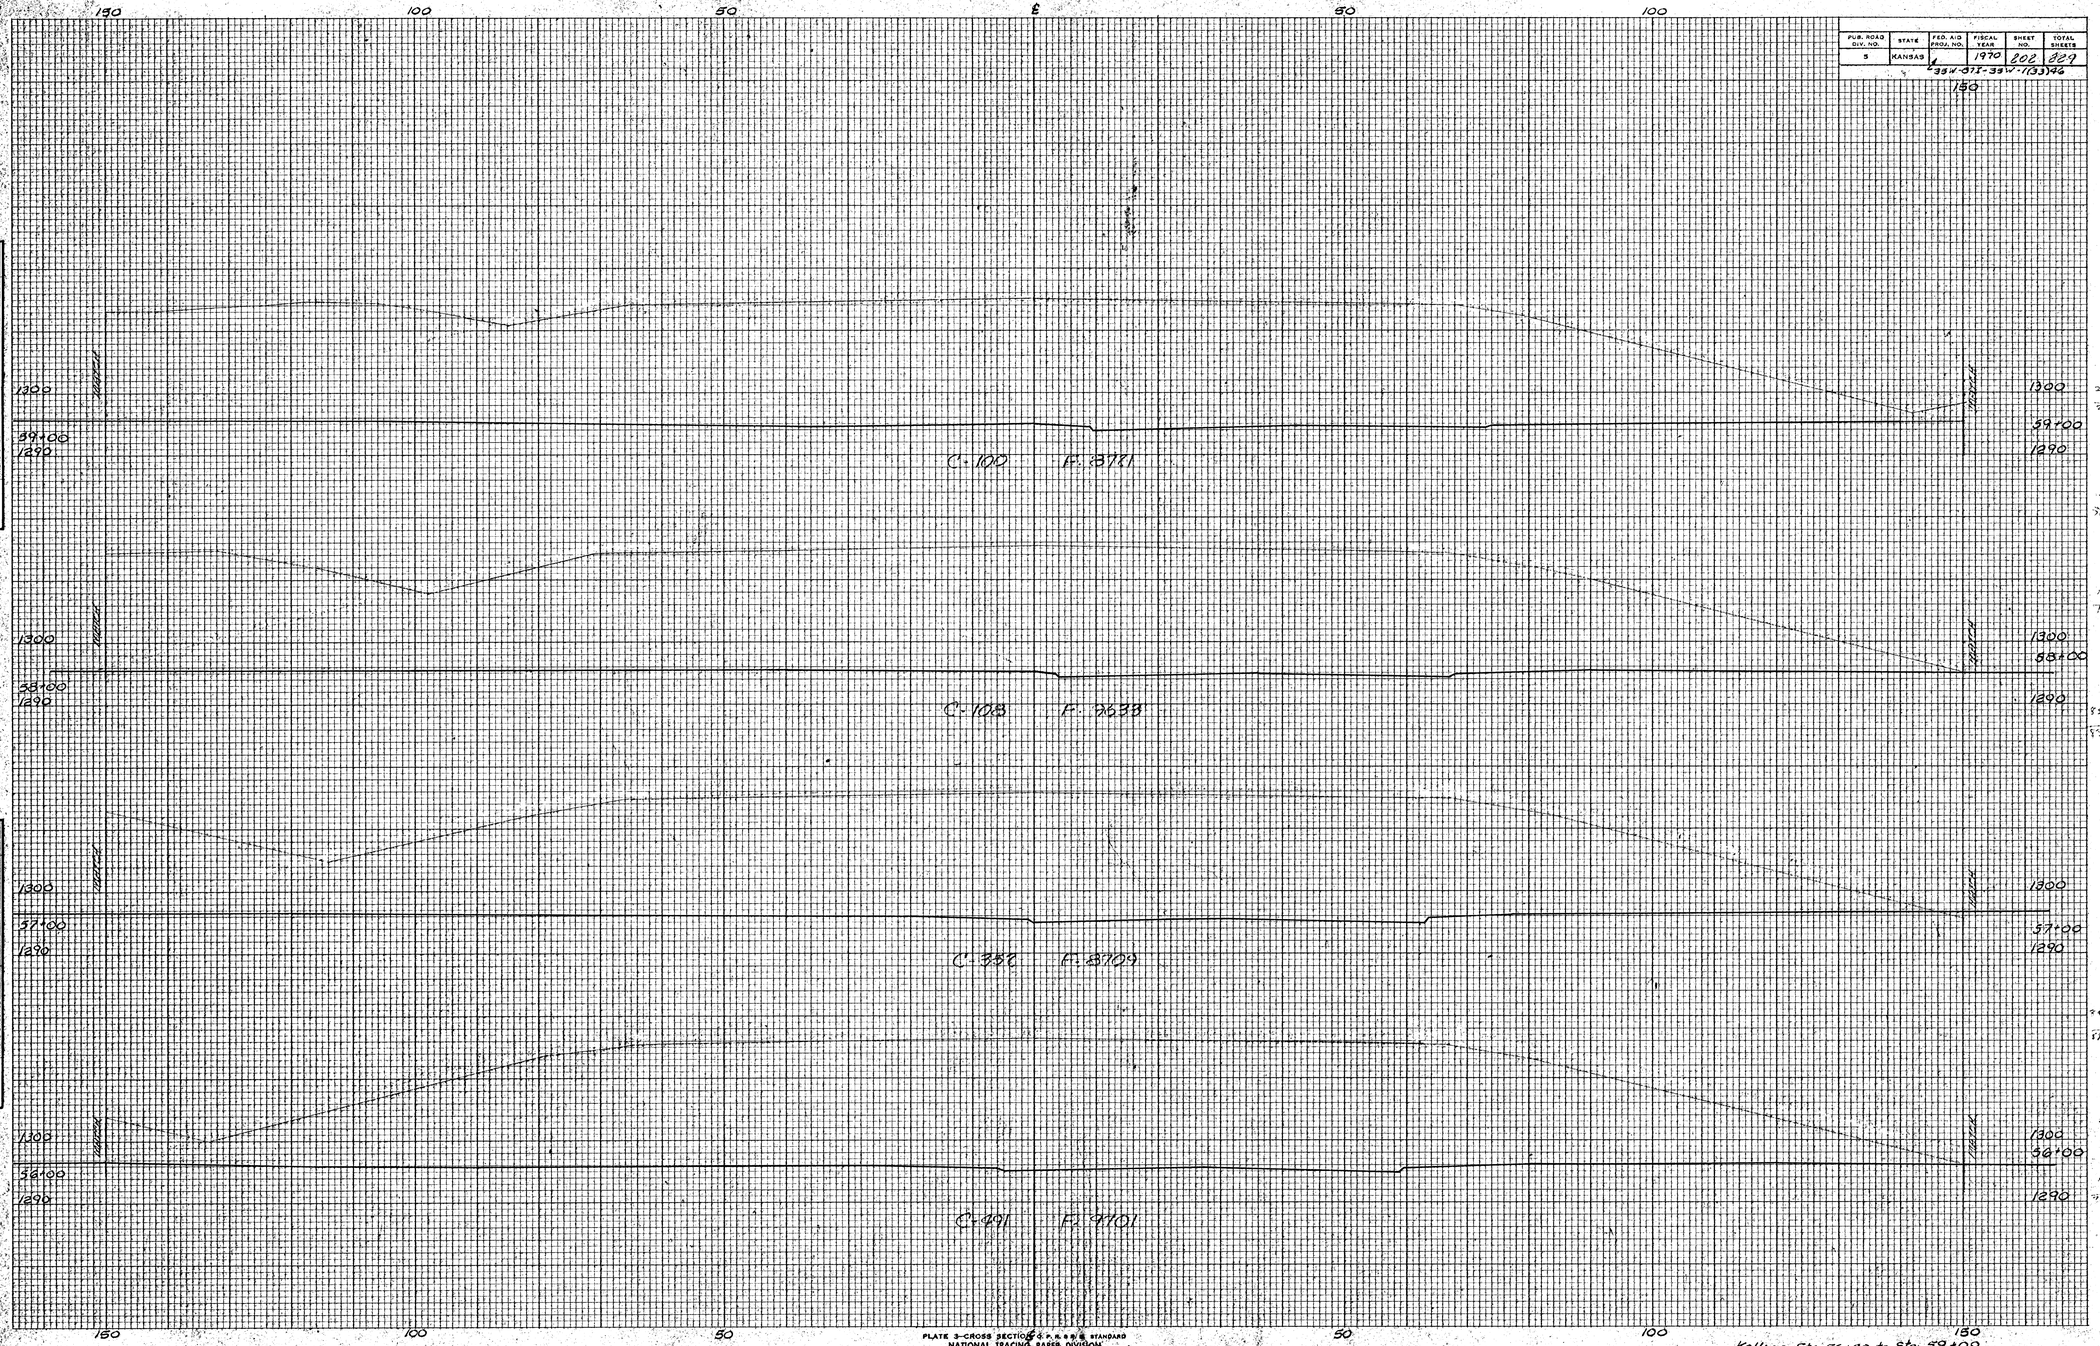

FINAL SURVEY
SURVEYED BY
NOTE BOOK
NO.
TEMPLATE
AREAS
AREAS CHECKED
DATE

ORIGINAL SURVEY
SURVEYED BY
NOTE BOOK
NO.
TEMPLATE
AREAS
AREAS CHECKED
DATE

PLATE 3—CROSS SECTIONS S. P. R. B. STANDARD
NATIONAL TRACING PAPER DIVISION
S. D. R. & L. CO., INC. INDIANAPOLIS, INDIANA

Kellogg Sta. 56+00 to Sta. 59+00