PUB. ROAD DIV. NO.	STATE	FED. AID PROJ. NO.	FISCAL YEAR	SHEET NO.	TOTAL SHEETS
5	KANSAS	L35W-877-35W-1(33)40	1970	204	239

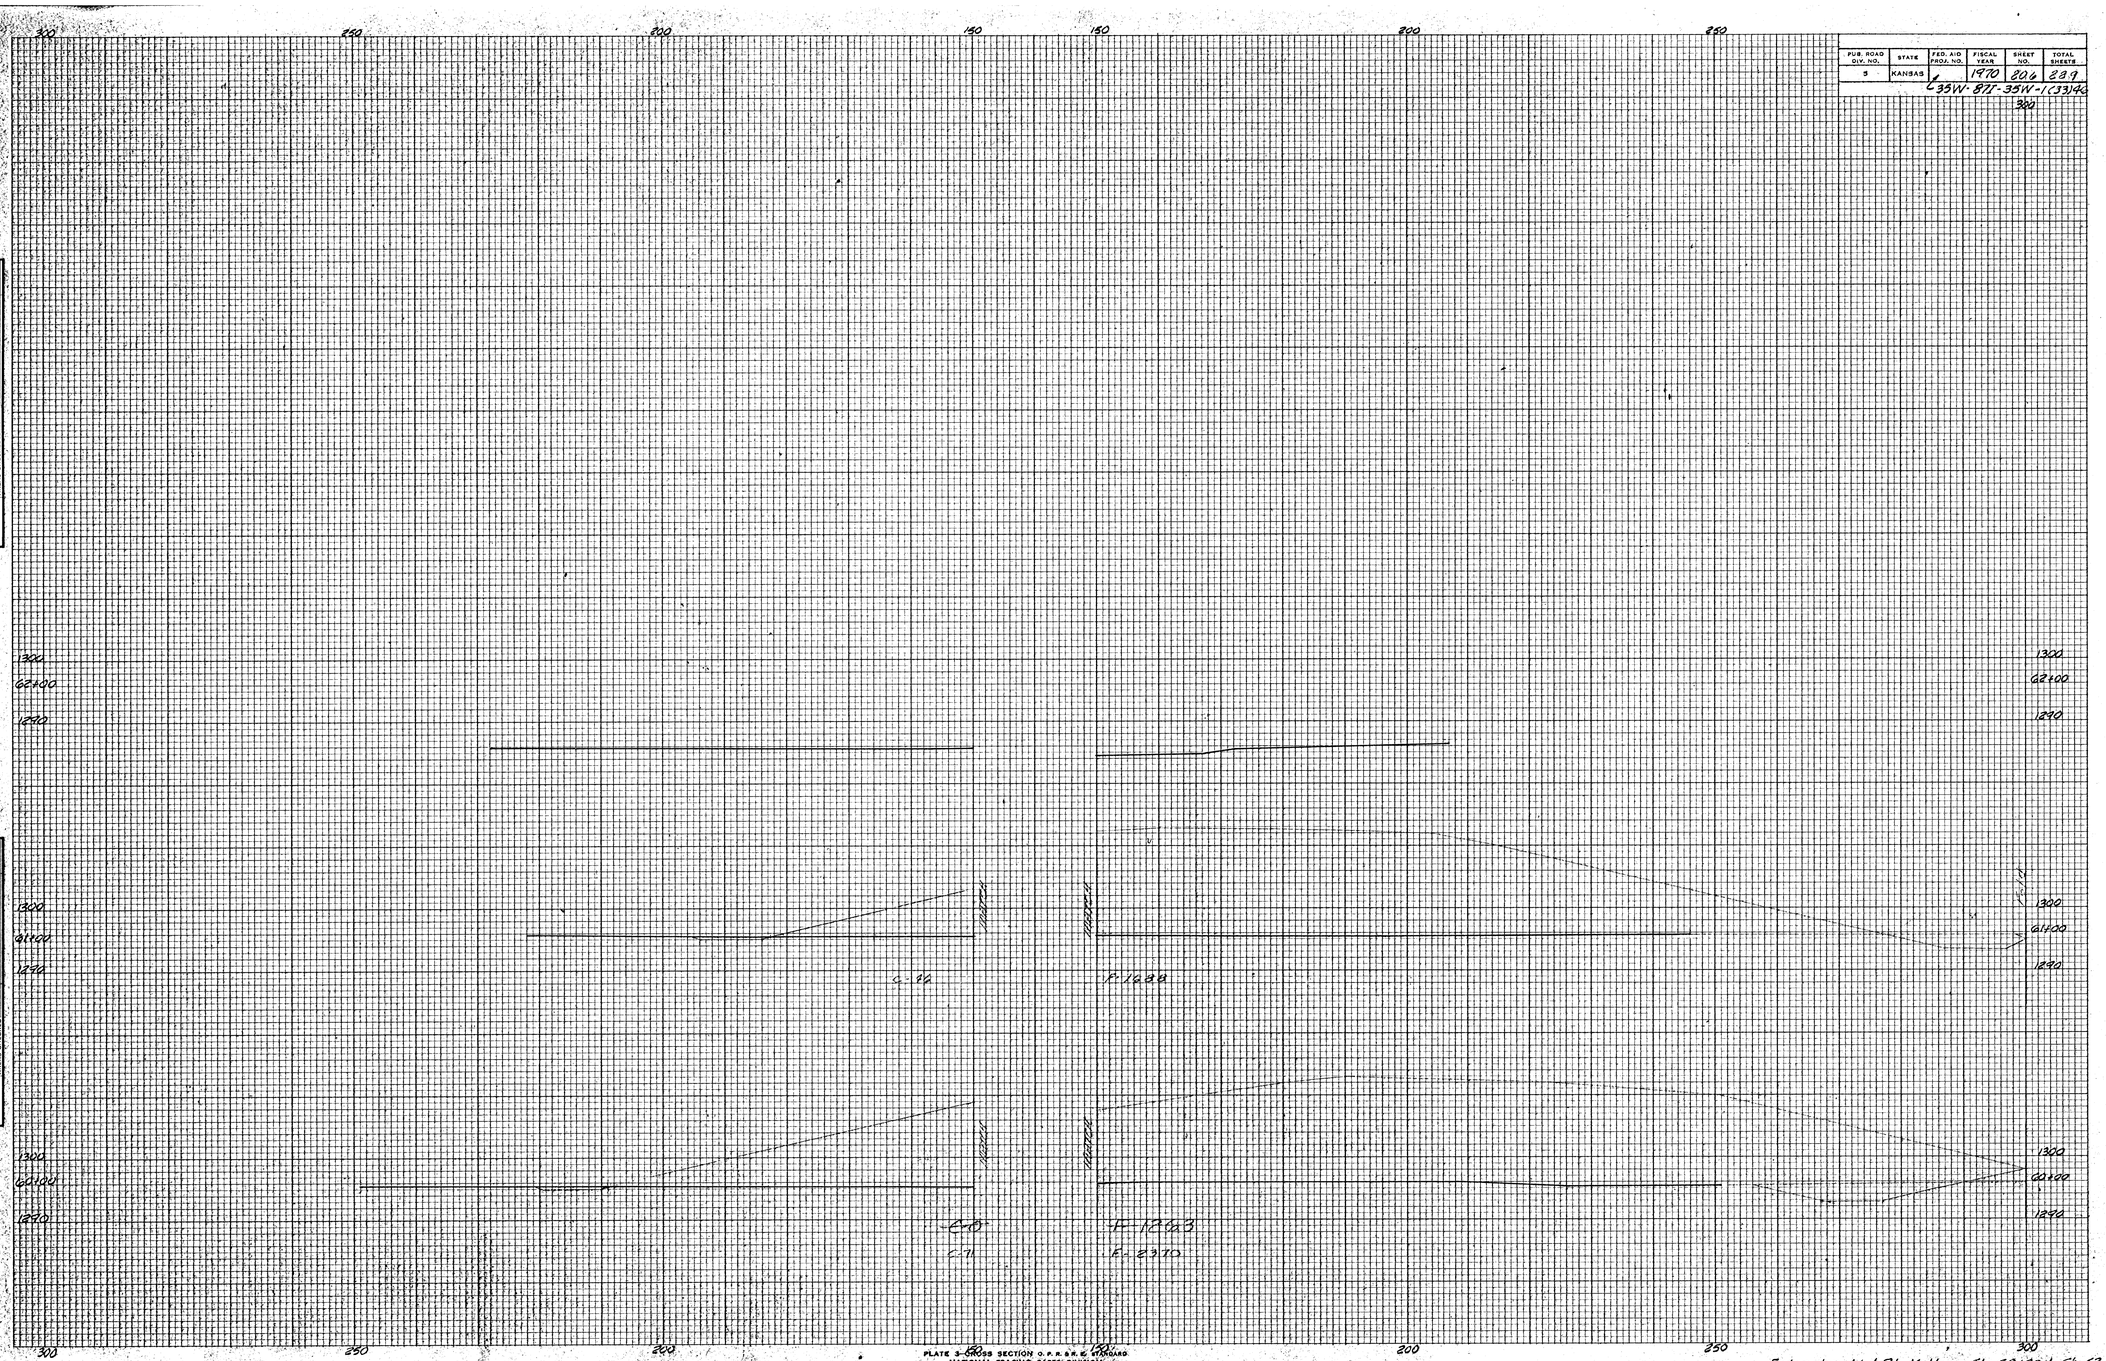

FINAL SURVEY	BY	DATE
SURVEYED		
PLOTTED		
TEMPLATE		
NOTE BOOK AREAS		
NO. AREAS CHECKED		

ORIGINAL SURVEY	BY	DATE
SURVEYED		
PLOTTED		
TEMPLATE		
NOTE BOOK AREAS		
NO. AREAS CHECKED		

PLATE 3-CROSS SECTION O.P.R.&R.E. STANDARD
NATIONAL TRACING PAPER DIVISION
I. R. P. & L. CO., INC. INDIANAPOLIS, INDIANA

Extension Lt. & Rt. Kellogg Sta. 60+00 to Sta. 62+00