FHWA REGION NO.	STATE	PROJECT NO.	YEAR	SHEET NO.	TOTAL SHEETS
7	KANSAS	87ER - 164(1)	1974	5	28

DAKB 574005

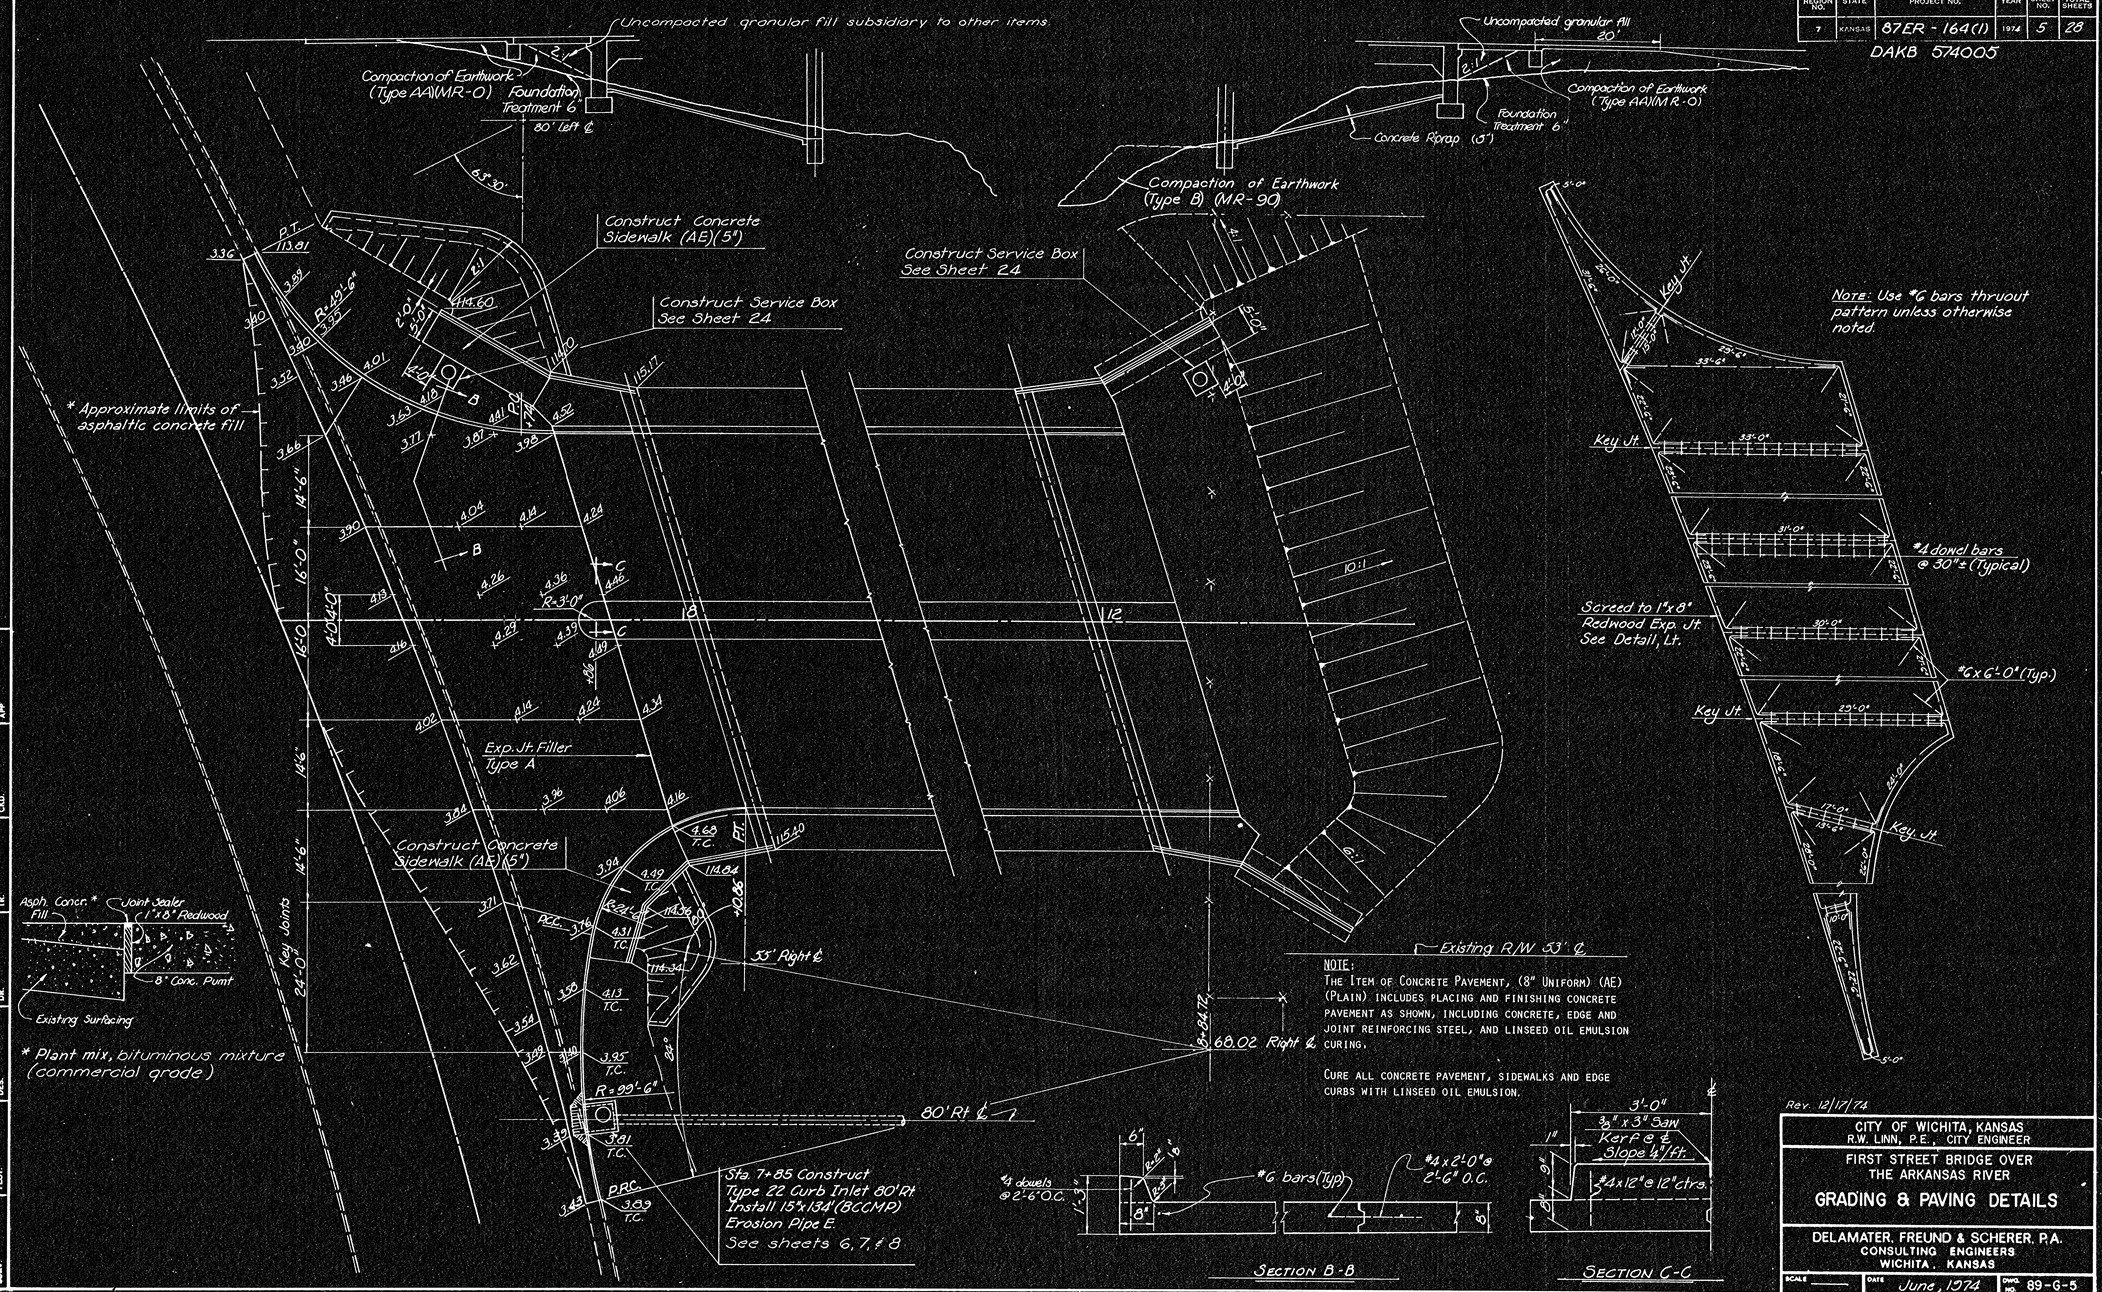

NOTE: Use #6 bars thruout pattern unless otherwise noted.

NOTE:
THE ITEM OF CONCRETE PAVEMENT, (8" UNIFORM) (AE) (PLAIN) INCLUDES PLACING AND FINISHING CONCRETE PAVEMENT AS SHOWN, INCLUDING CONCRETE, EDGE AND JOINT REINFORCING STEEL, AND LINSEED OIL EMULSION CURING.

CURE ALL CONCRETE PAVEMENT, SIDEWALKS AND EDGE CURBS WITH LINSEED OIL EMULSION.

Rev. 12/17/74

CITY OF WICHITA, KANSAS
R.W. LINN, P.E., CITY ENGINEER

FIRST STREET BRIDGE OVER THE ARKANSAS RIVER

GRADING & PAVING DETAILS

DELAMATER, FREUND & SCHERER, P.A.
CONSULTING ENGINEERS
WICHITA, KANSAS

SCALE | DATE June, 1974 | DWG. NO. 89-G-5