
| FHWA REGION NO. | STATE | PROJECT NO. | YEAR | SHEET NO. | TOTAL SHEETS |
|---|---|---|---|---|---|
| 7 | KANSAS | | 1978 | 8 | 143 |

PROJ. NO. (BC) 96-87 K-044-1 (28) PR3 [4]

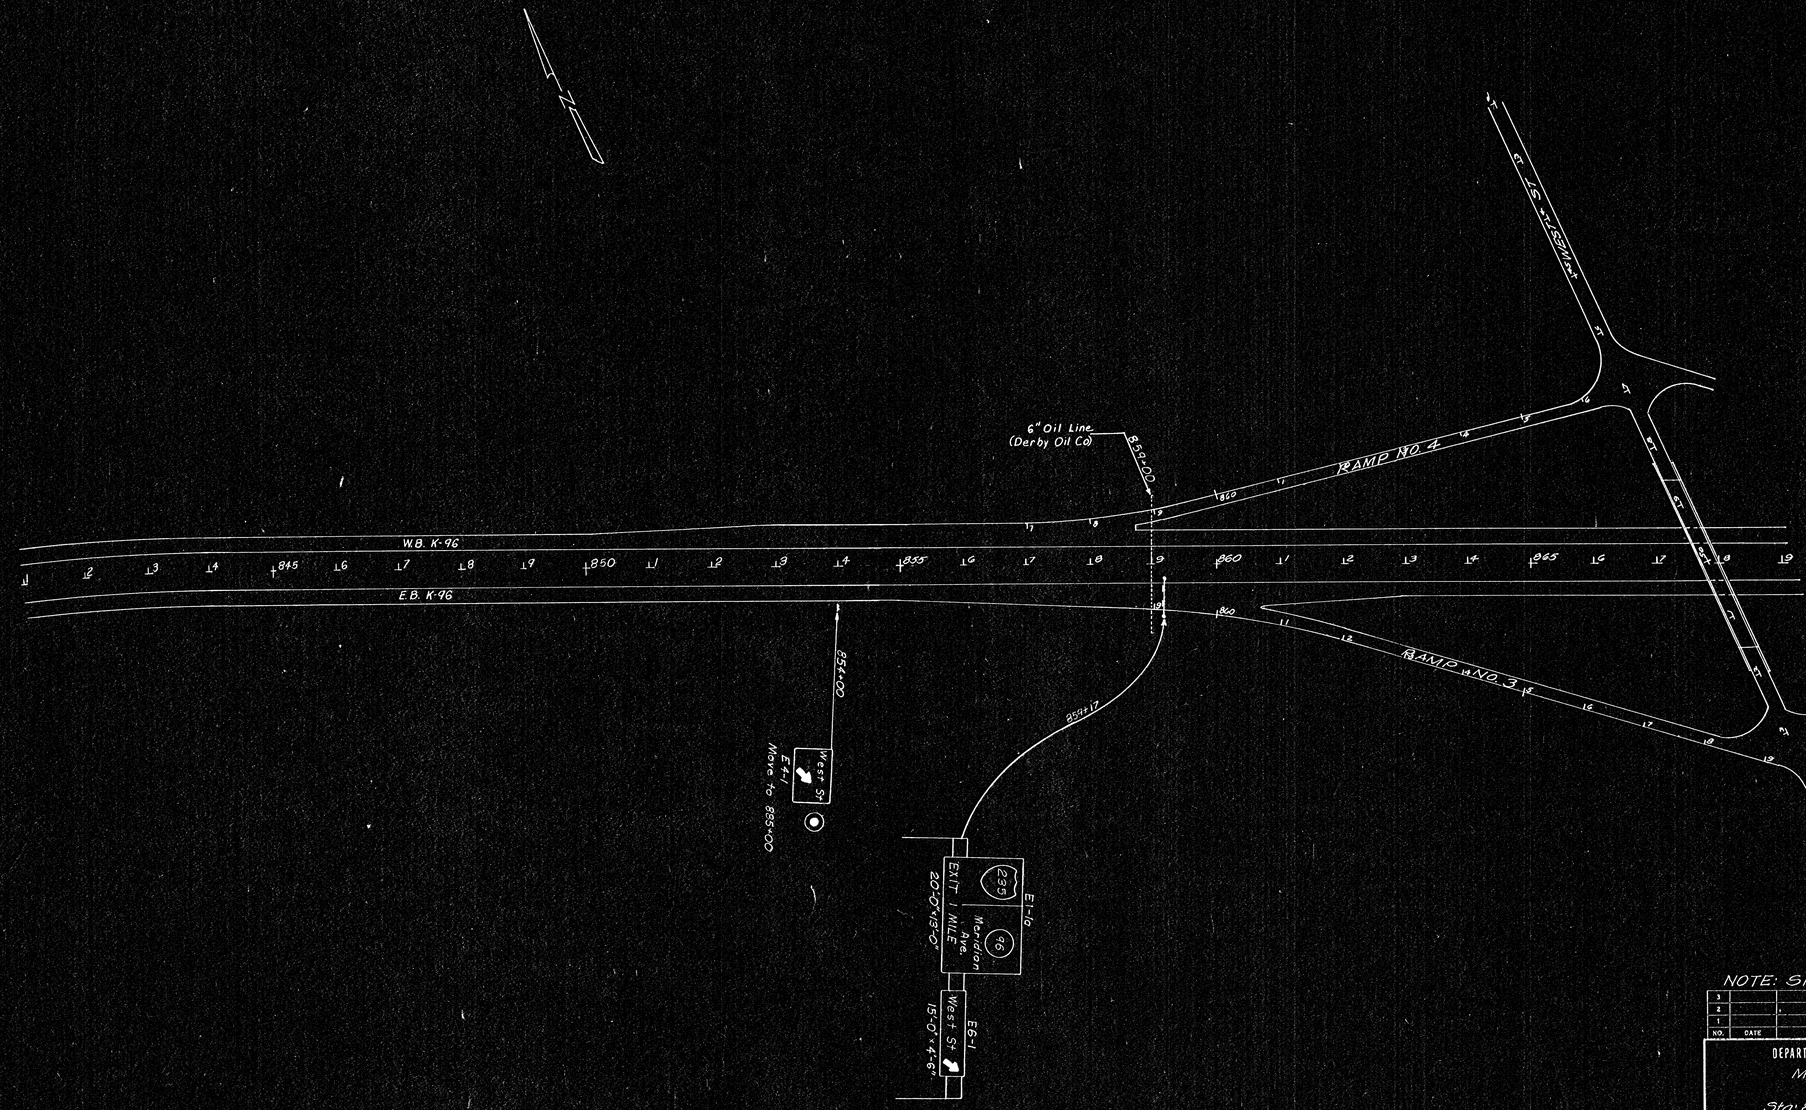


NOTE: Signs & Copy Not To Scale

| NO. | DATE | REVISIONS | BY | APP'D |
|---|---|---|---|---|
| 3 | | | | |
| 2 | | | | |
| 1 | | | | |

DEPARTMENT OF TRANSPORTATION — KANSAS

MAINLINE K-96

Sta: 841+00 to Sta: 869+00

APPROACH SIGNING

| | | | |
|---|---|---|---|
| SHEET NO. 8 OF 143 | SCALE 1"=100'-0" | APP'D | TRACED W |
| DESIGNED W | DETAILED W | QUANTITIES | |
| DESIGN CK. | DETAIL CK. | QUAN. CK. | TRACE CK. |