
FHWA REGION NO.	STATE	PROJECT NO.	YEAR	SHEET NO.	TOTAL SHEETS
7	KANSAS		1978	9	143

PROJ. NO (BC)96-87 K-044-1 (28) PTS I & II

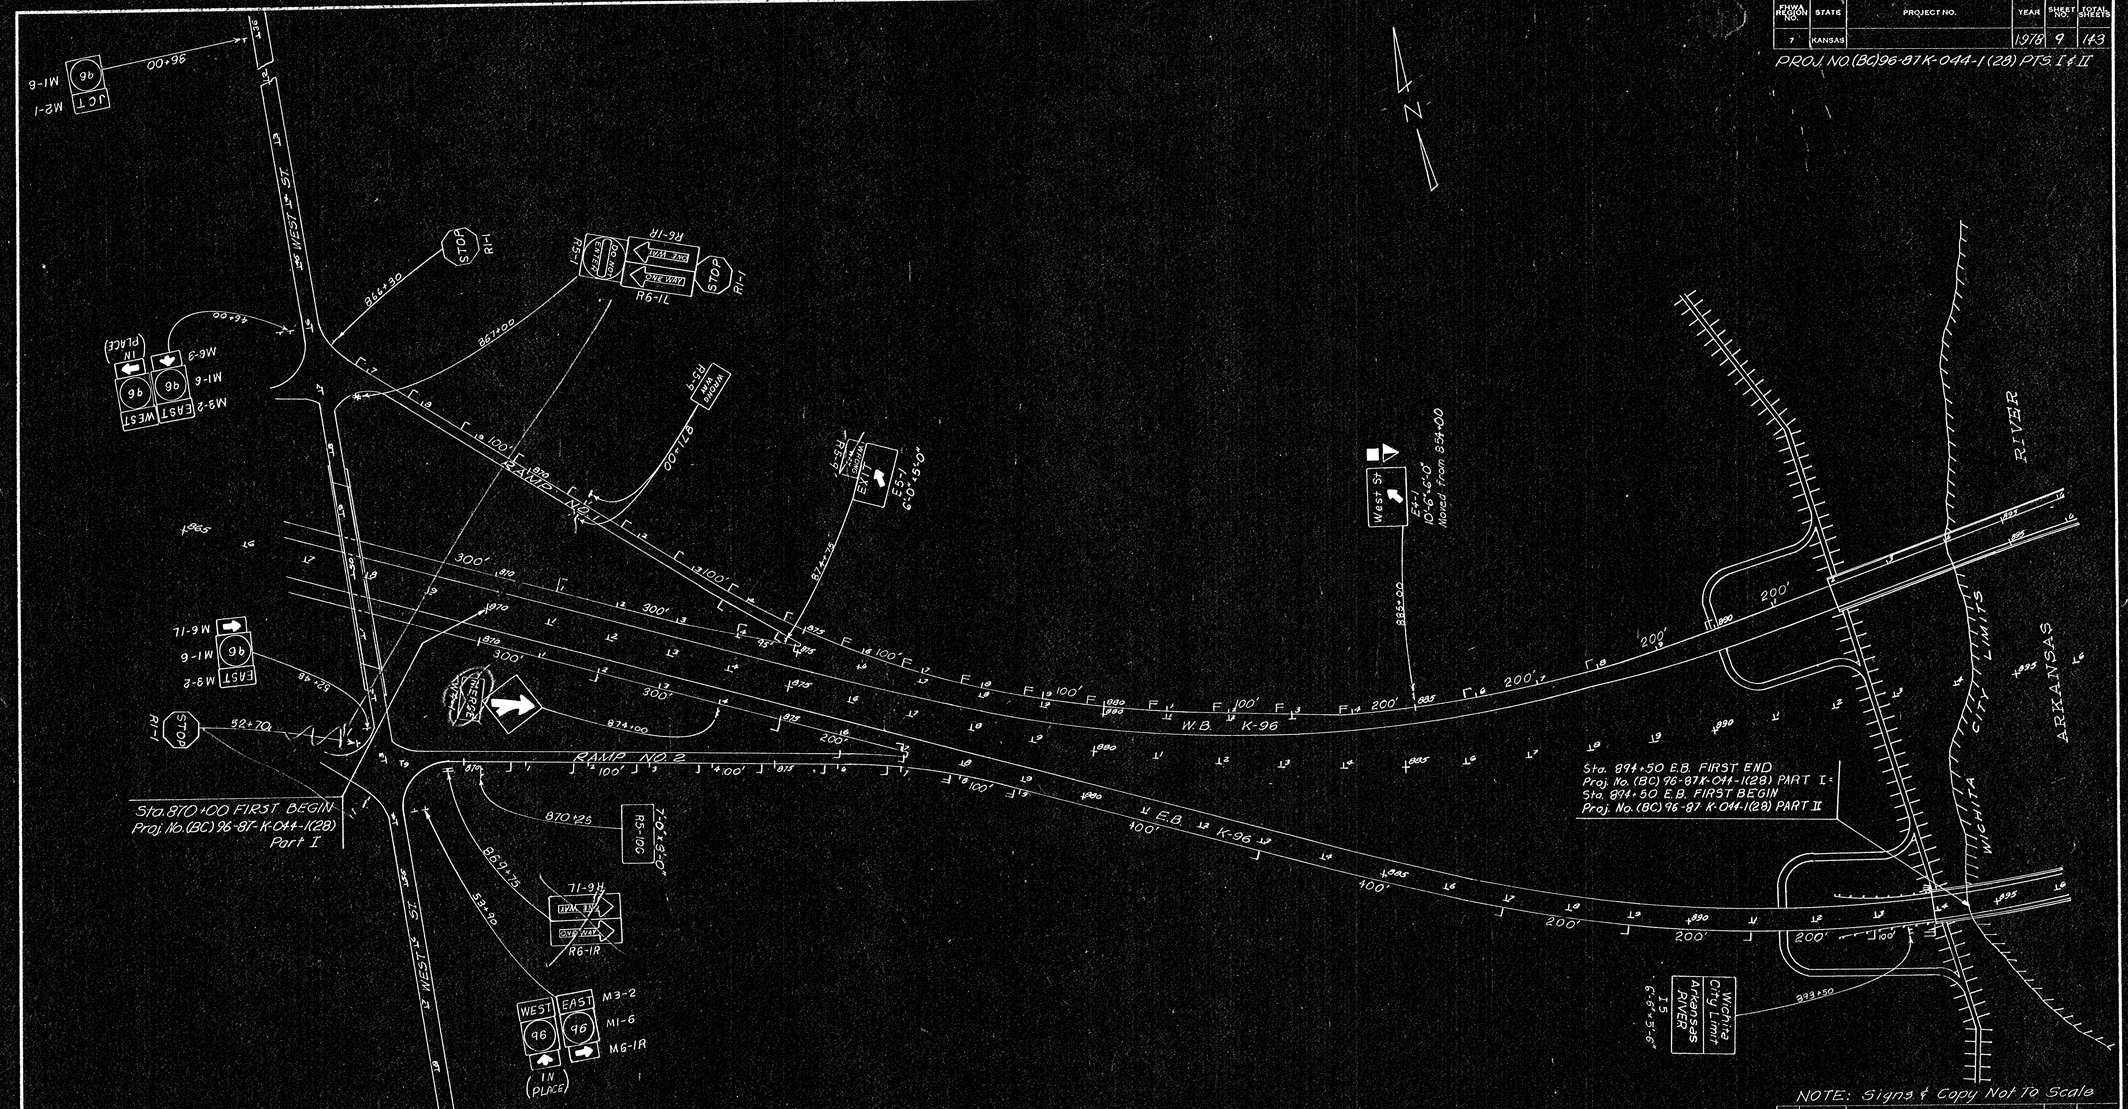

PART I

	Type 'A'		Type 'B'		Type 'C'
	8.0'	7.0'	8.0'		7.0'
White	29	1	11		
Yellow	4				2

NO.	DATE	REVISIONS	BY	APP'D
3				
2				
1				

DEPARTMENT OF TRANSPORTATION — KANSAS

MAINLINE K-96

Sta. 869+00 to 896+00

SHEET NO. 9 OF 143	SCALE 1"=100'-0"	APP'D	
DESIGNED W	DETAILED W	QUANTITIES	TRACED W
DESIGN CK.	DETAIL CK.	QUAN. CK.	TRACE CK.