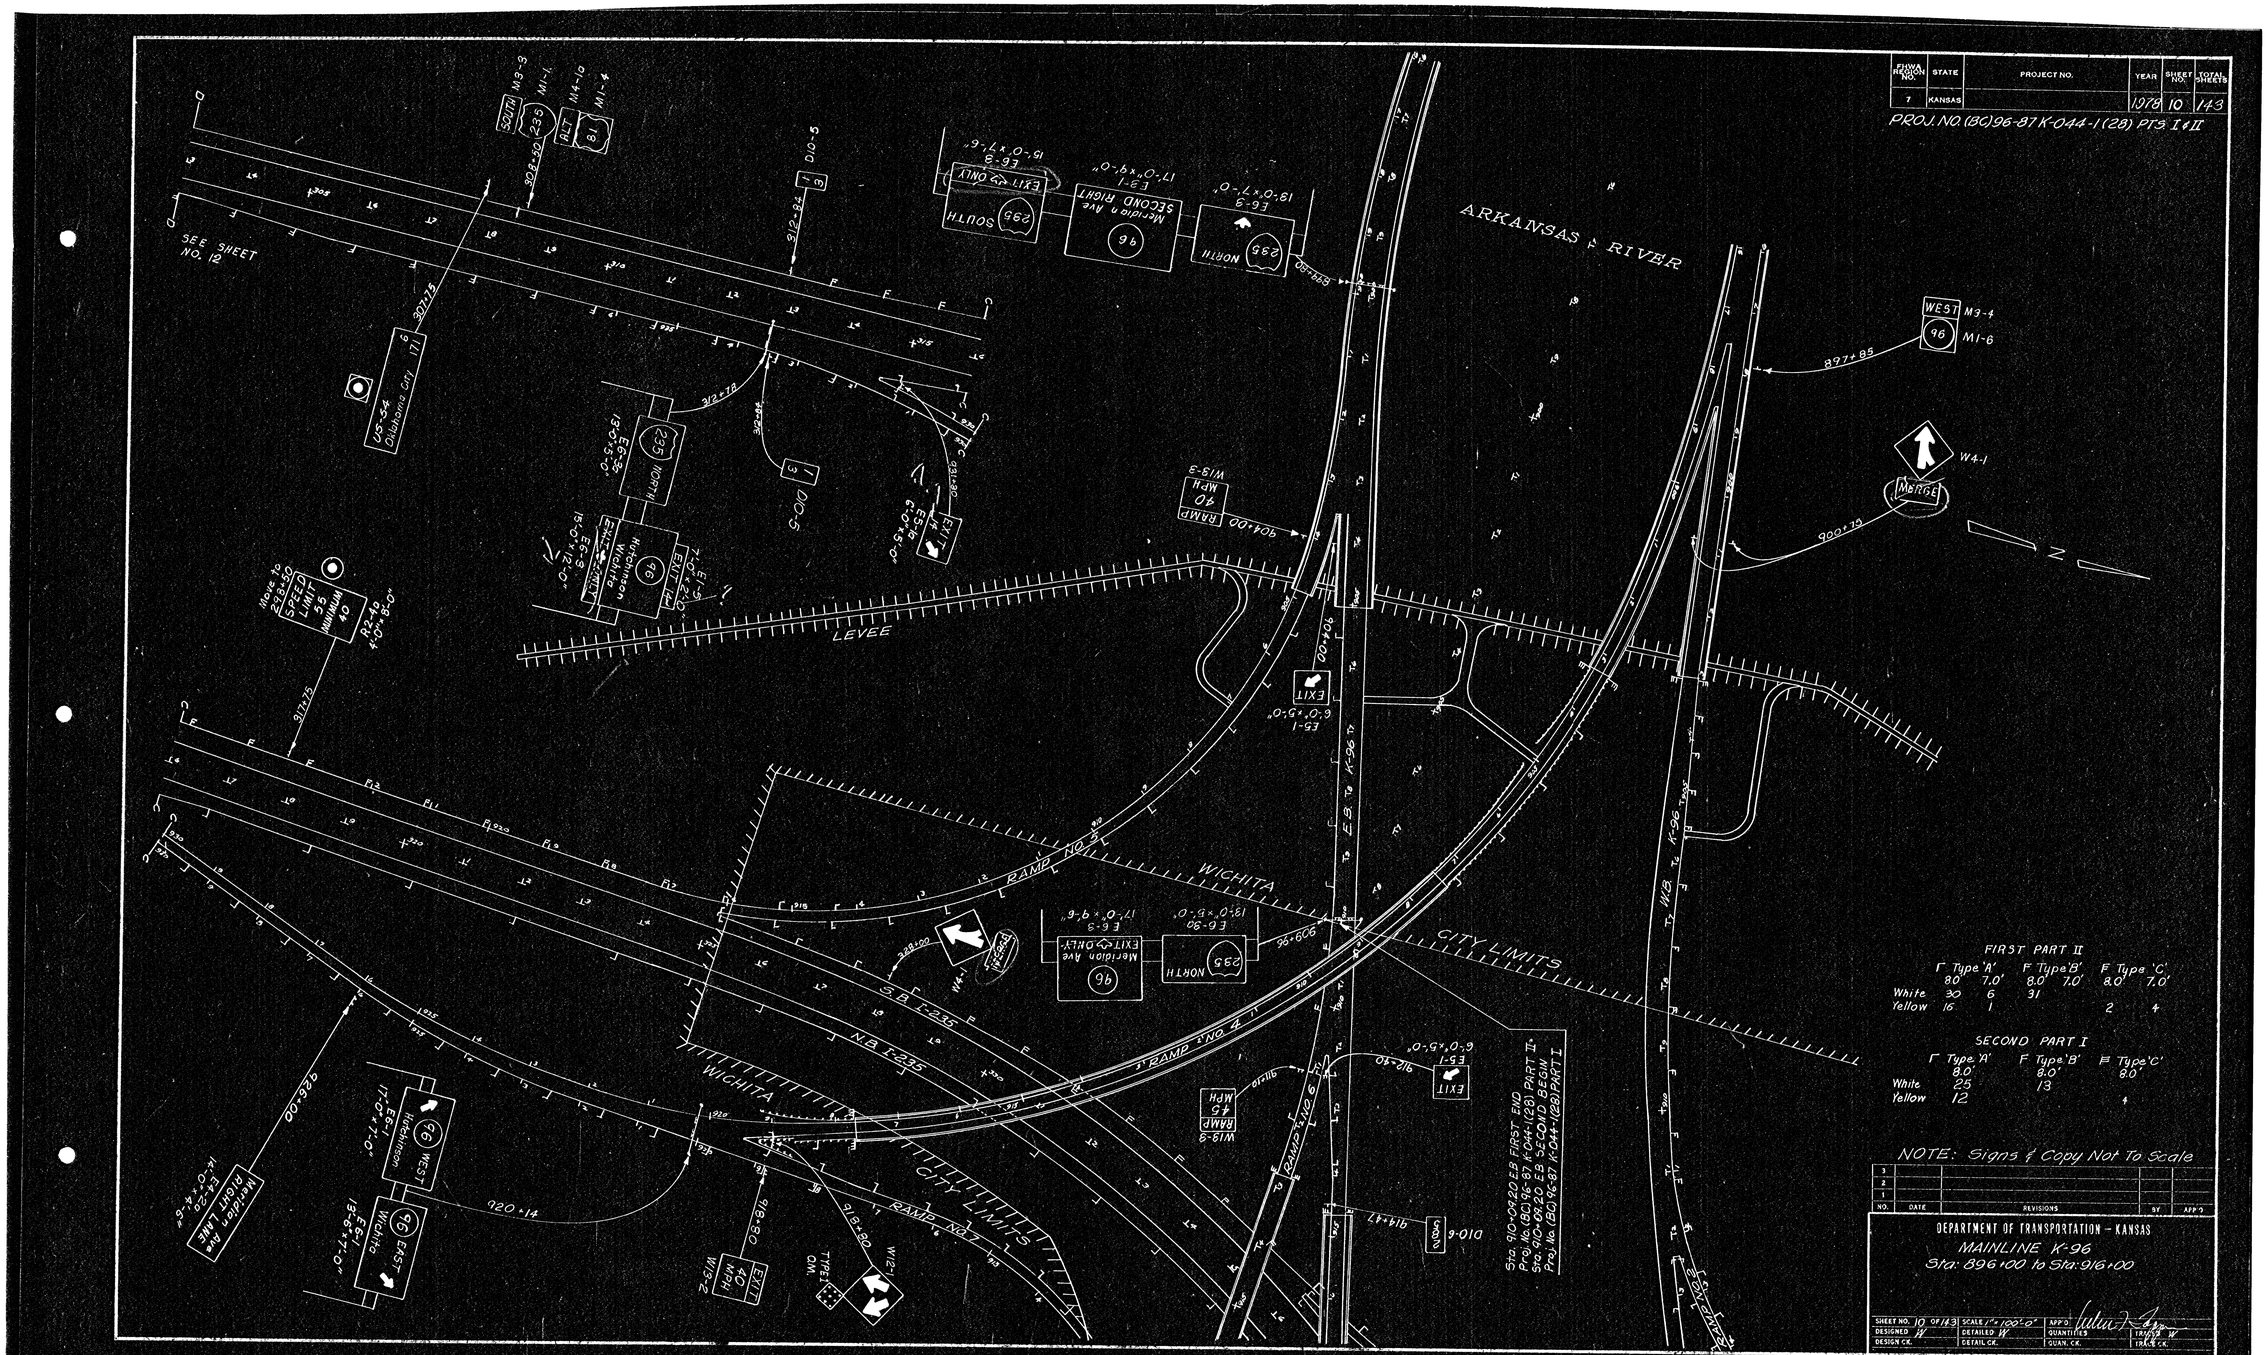


FHWA REGION NO.	STATE	PROJECT NO.	YEAR	SHEET NO.	TOTAL SHEETS
7	KANSAS		1978	10	143

PROJ. NO. (BC)96-87 K-044-1(28) PTS I & II

	Type 'A'		Type 'B'		Type 'C'	
	8.0'	7.0'	8.0'	7.0'	8.0'	7.0'
White	30	6	31			
Yellow	16	1			2	4

	Type 'A'	Type 'B'	Type 'C'
	8.0'	8.0'	8.0'
White	25	13	
Yellow	12		4

NO.	DATE	REVISIONS	BY	APP'D
3				
2				
1				

SHEET NO. 10 OF 143	SCALE 1"=100'-0"	APP'D:	
DESIGNED W	DETAILED W	QUANTITIES	TRACED W
DESIGN CK.	DETAIL CK.	QUAN. CK.	TRACE CK.