
FHWA REGION NO.	STATE	PROJECT NO.	YEAR	SHEET NO.	TOTAL SHEETS
7	KANSAS		1978	11	143

PROJ. NO. (BC) 96-87 K044-1(28) PARTS I & II

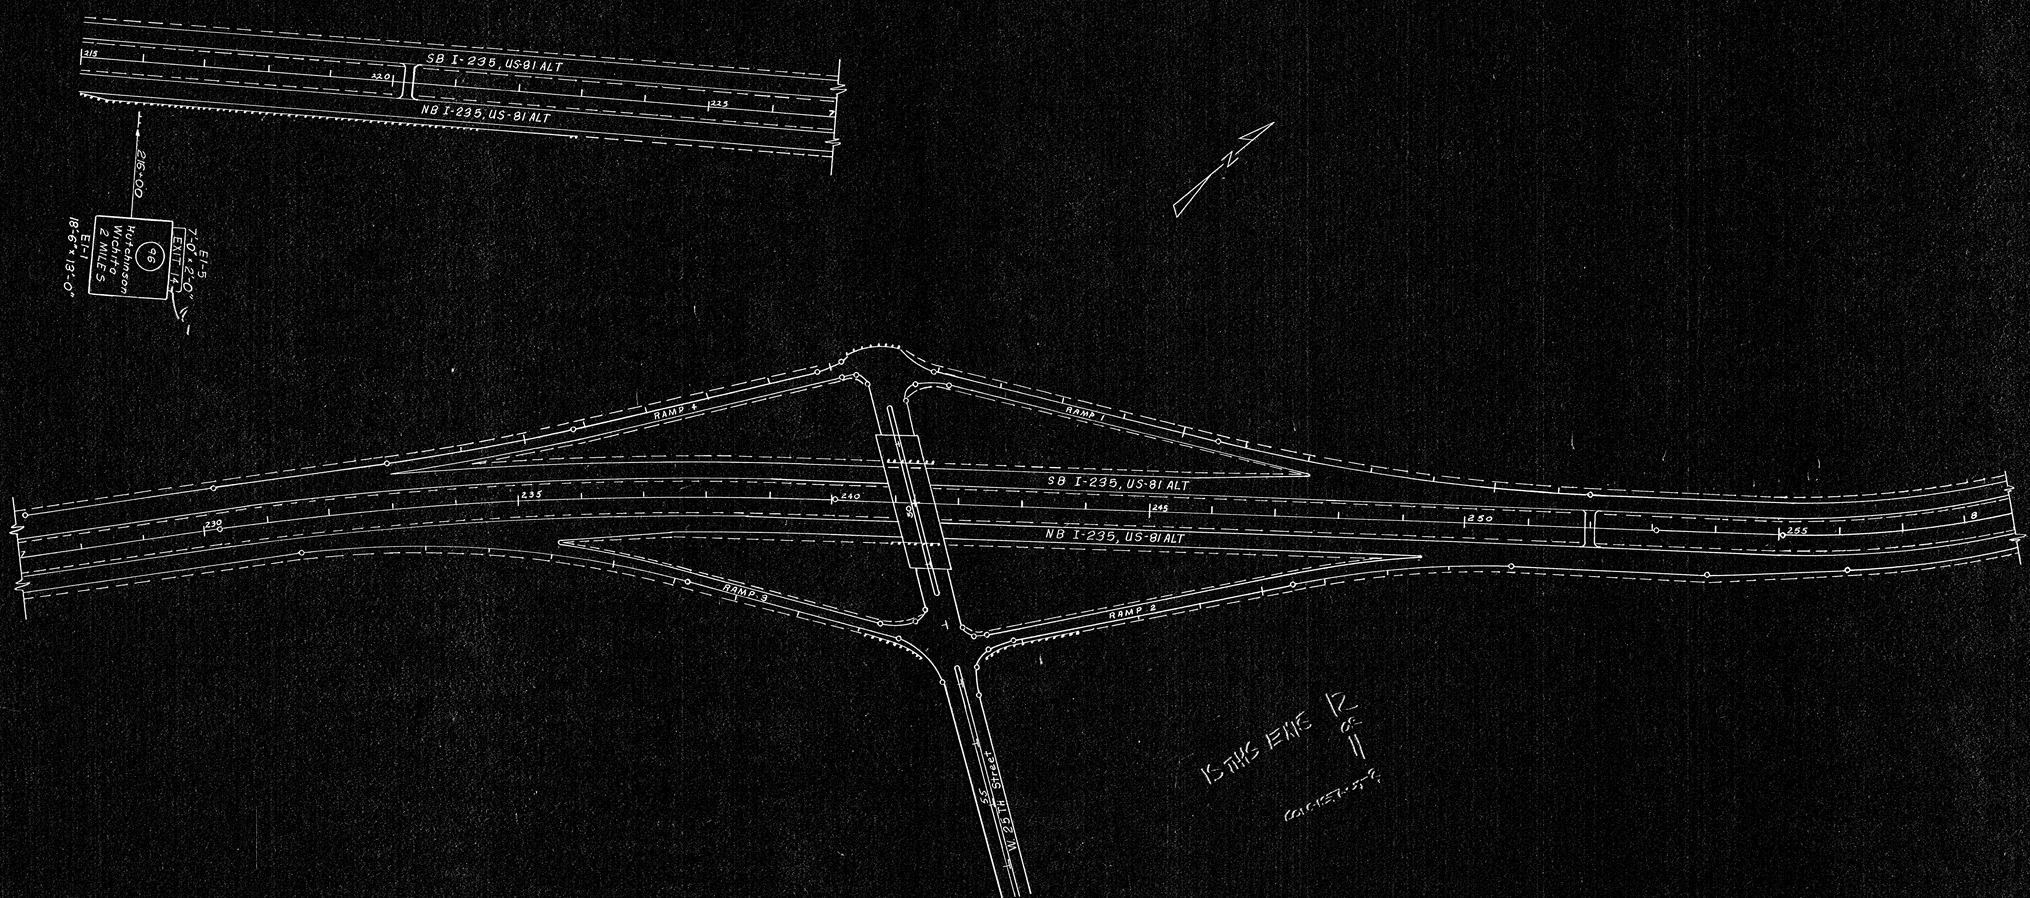

NOTE: Signs & Copy Not To Scale

NO.	DATE	REVISIONS	BY	APP'D
3				
2				
1				

KANSAS DEPARTMENT OF TRANSPORTATION

I-235 APPROACH SIGNING FOR K-96

Sta. 215+00 to 258+00

SHEET NO. 11 OF 143	SCALE 1"=100'	APP'D	
DESIGNED DDG	DETAILED DDG	QUANTITIES	TRACED DDG
DESIGN CK.	DETAIL CK.	QUAN. CK.	TRACE CK.