FHWA REGION NO.	STATE	PROJECT NO.	YEAR	SHEET NO.	TOTAL SHEETS
7	KANSAS		1978	13	113

PROJ. NO. (BC) 96-87, K-044-1 (28) PTS. I & II

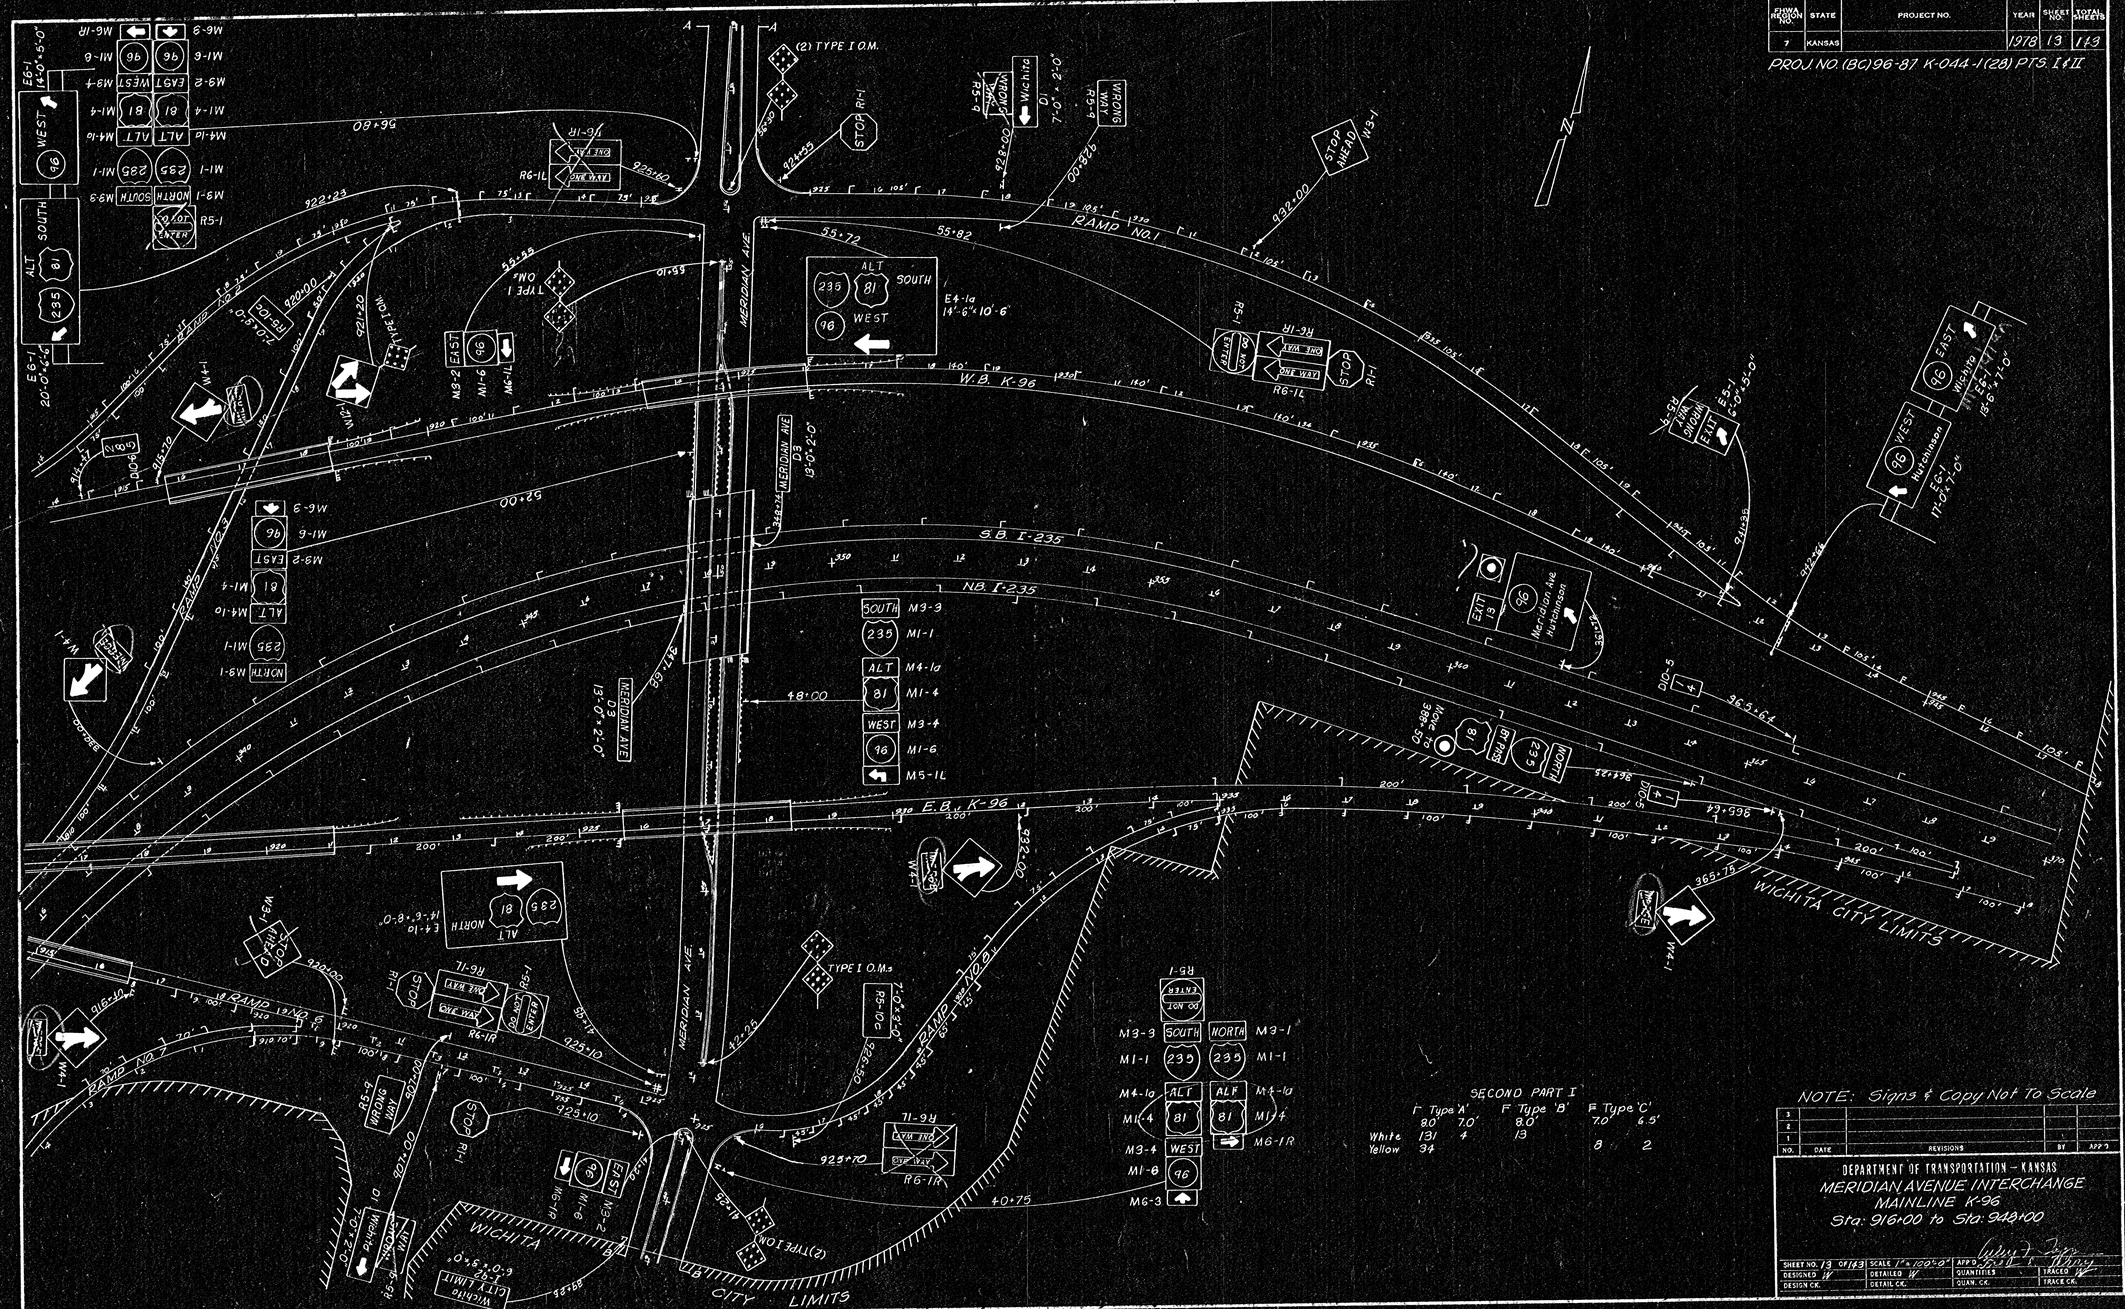

NO.	DATE	REVISIONS	BY	APP'D
3				
2				
1				

DEPARTMENT OF TRANSPORTATION – KANSAS

MERIDIAN AVENUE INTERCHANGE

MAINLINE K-96

Sta: 916+00 to Sta: 948+00

SHEET NO. 13 OF 113	SCALE 1" = 100'-0"	APP'D	
DESIGNED	DETAILED	QUANTITIES	TRACED
DESIGN CK.	DETAIL CK.	QUAN. CK.	TRACE CK.