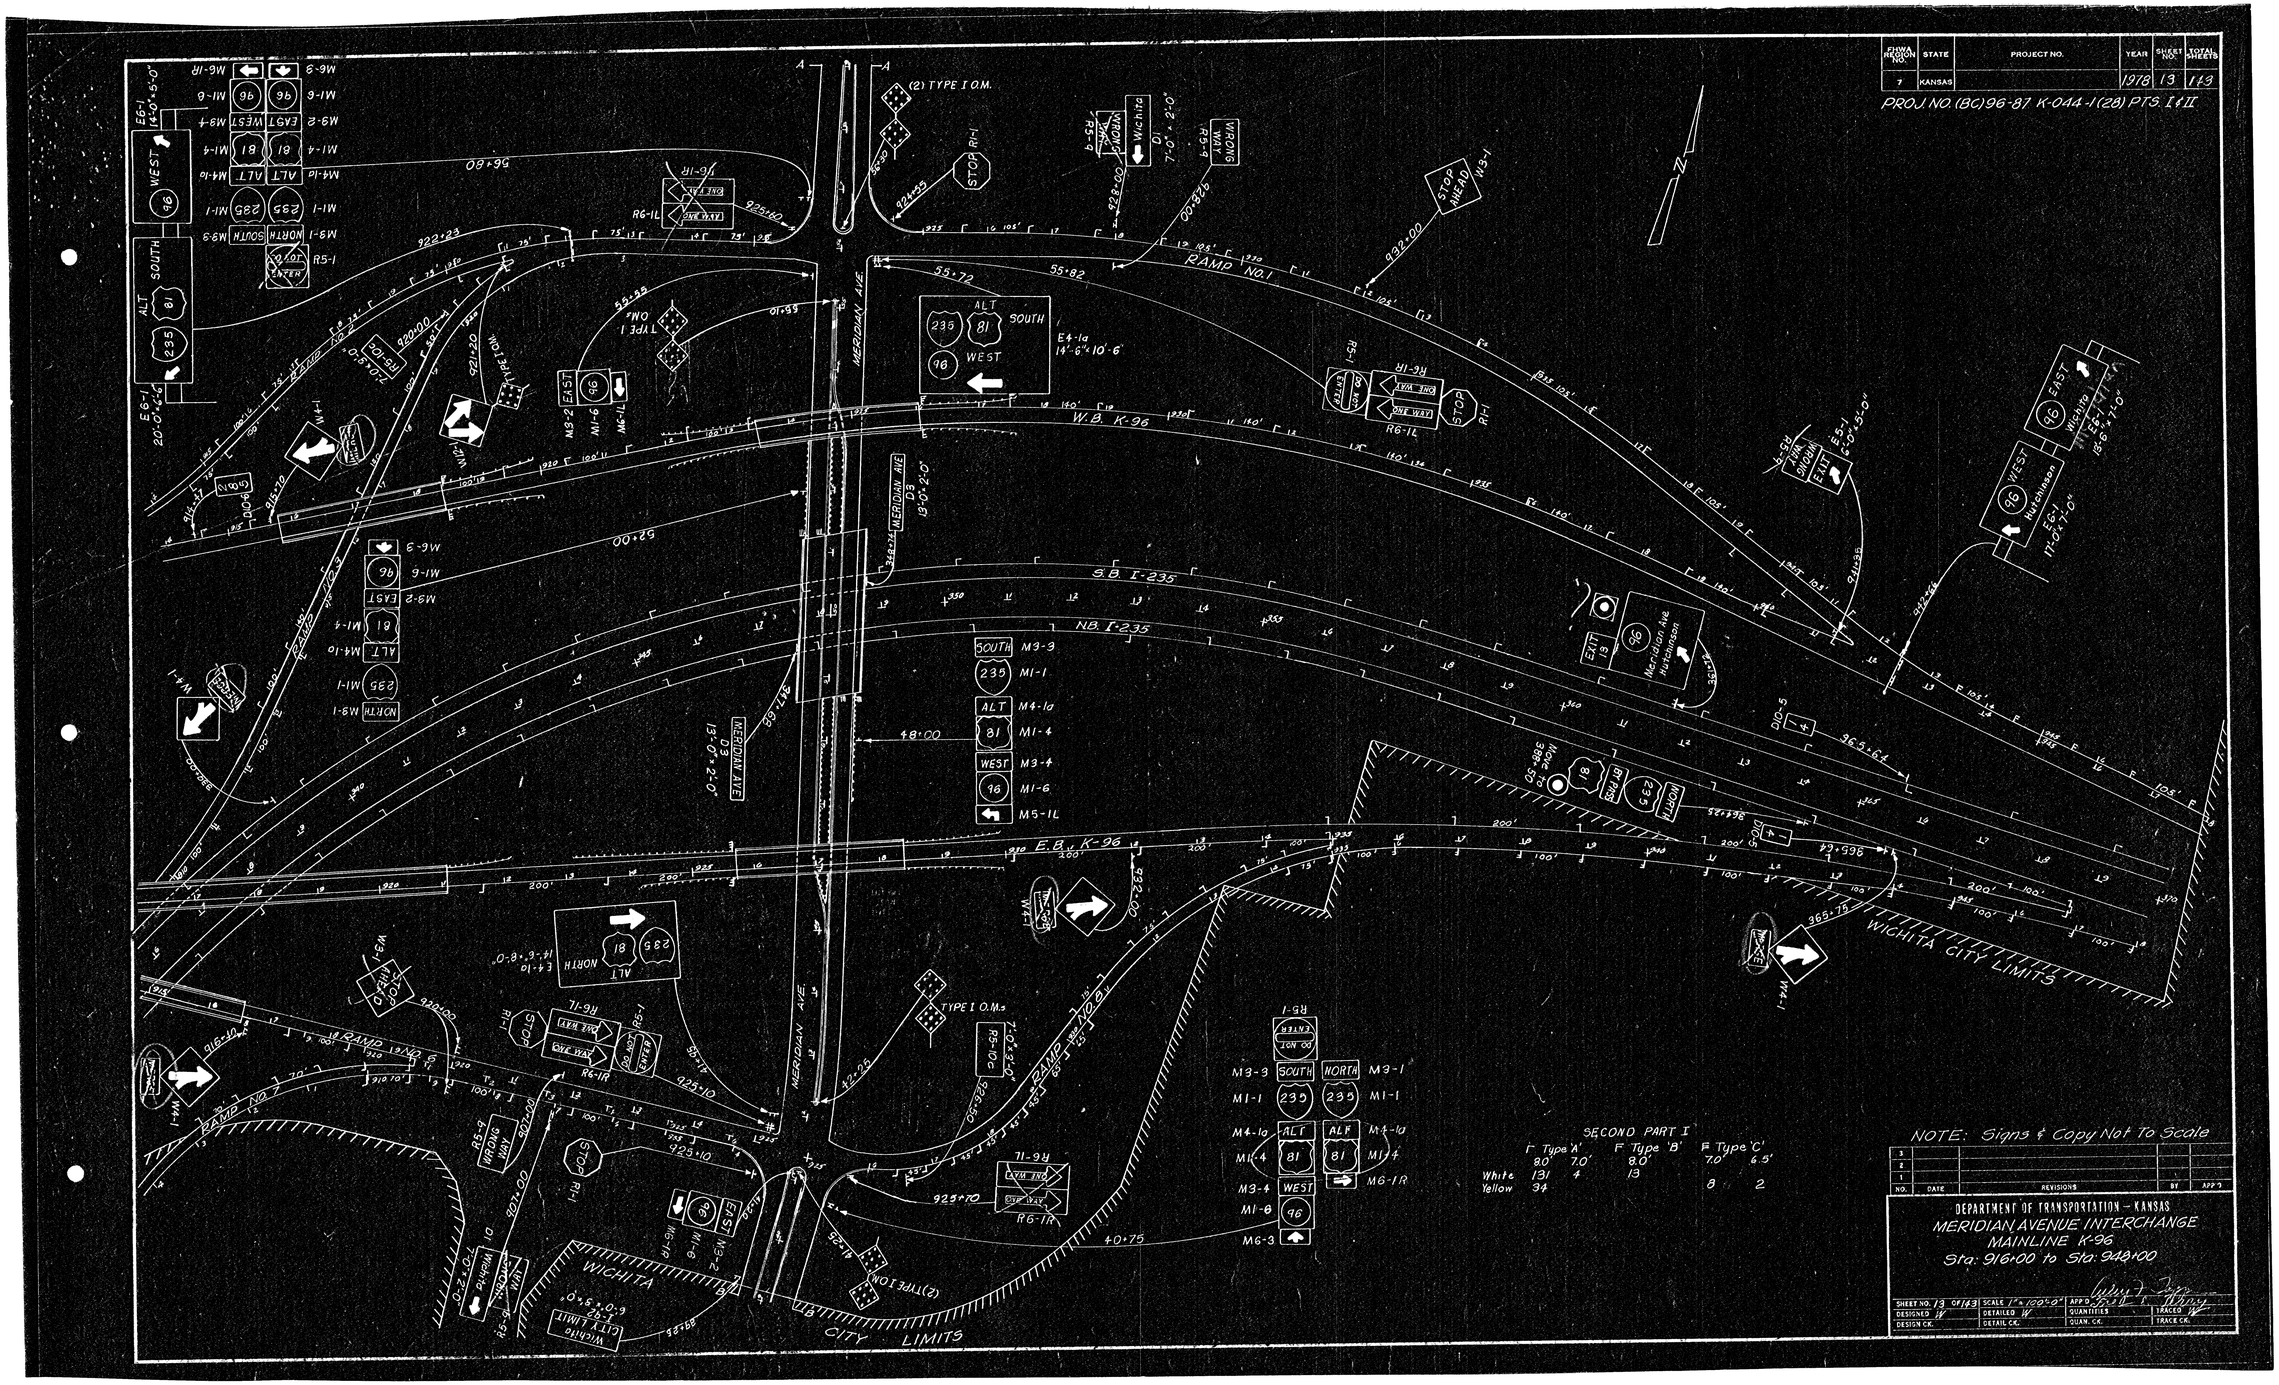


PRIME REGION NO.	STATE	PROJECT NO.	YEAR	SHEET NO.	TOTAL SHEETS
7	KANSAS		1978	13	143

SECOND PART I

	Type 'A' 8.0'	Type 'A' 7.0'	Type 'B' 8.0'	Type 'B' 7.0'	Type 'C' 6.5'
White	131	4	13	8	2
Yellow	34				

NO.	DATE	REVISIONS	BY	APP'D
3				
2				
1				

SHEET NO. 13 OF 143	SCALE 1"= 100'-0"	APP'D	
DESIGNED W	DETAILED W	QUANTITIES	TRACED W
DESIGN CK.	DETAIL CK.	QUAN. CK.	TRACE CK.