


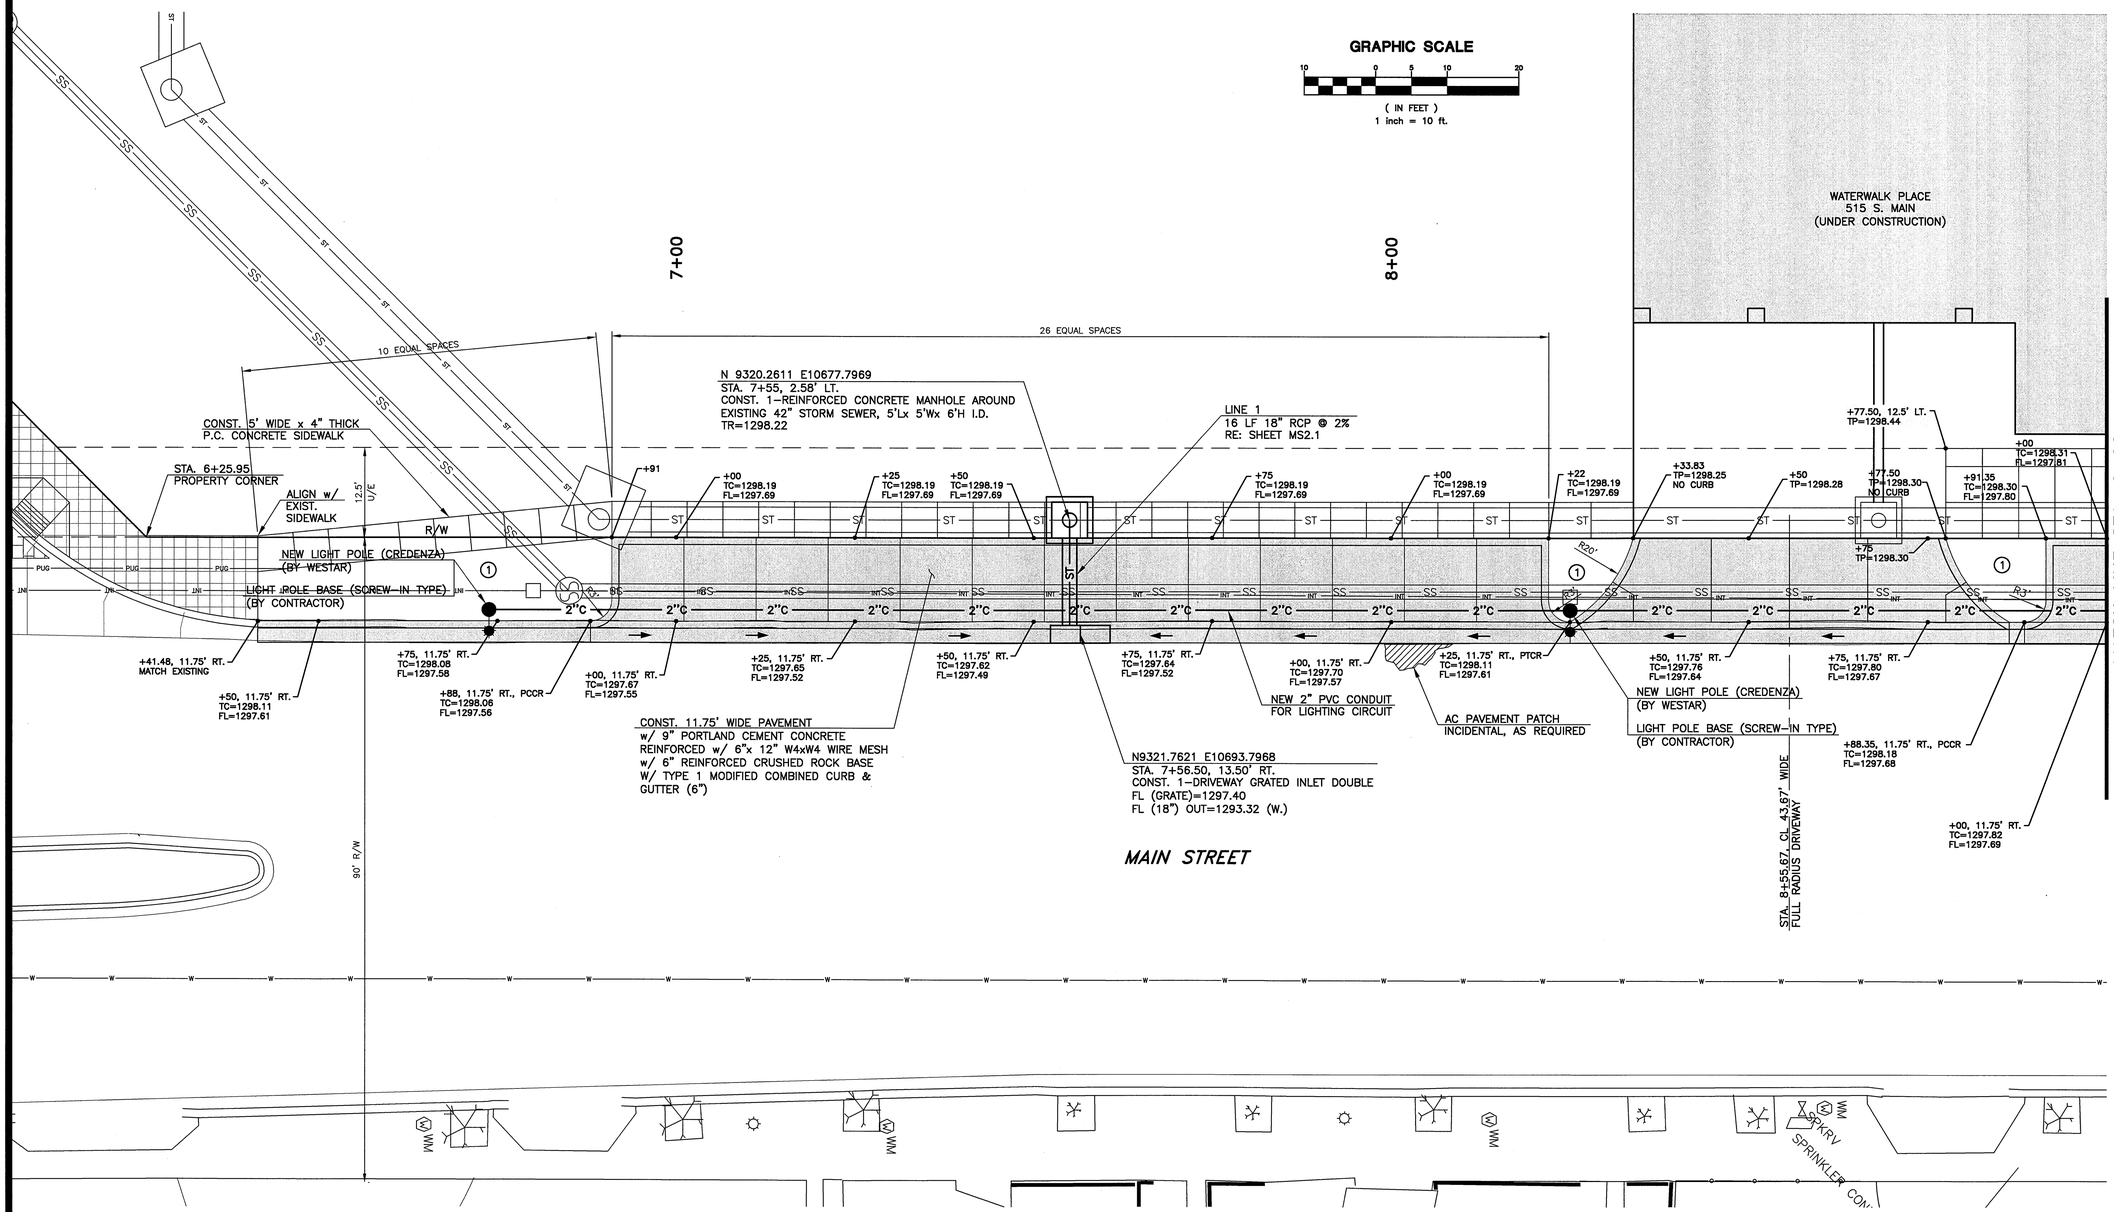


TYPE 1 – MODIFIED
COMBINED CURB & GUTTER (6")

## GENERAL NOTES

FABRIC BASE REINFORCEMENT SHALL BE B X 1100 GEOGRID AS MANUFACTURED BY TENSAR CORPORATION OR APPROVED EQUAL. FABRIC BASE REINFORCEMENT SHALL BE INSTALLED IN ACCORDANCE WITH MANUFACTURER'S RECOMMENDATIONS. CRUSHED ROCK SHALL BE AS SPECIFIED IN SECTION 404 OF THE CITY OF WICHITA STANDARD SPECIFICATIONS.

ROCK BASE IS TO BE COMPACTED AND SMOOTHED WITH A STEEL FACED ROLLER PRIOR TO PLACEMENT OF CONCRETE. TACK COAT WILL NOT BE APPLIED TO ROCK BASE.

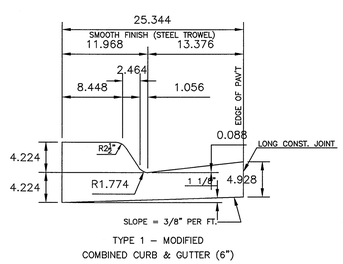① PLACE 6" TOPSOIL
INSTALL CURLEX BLANKET
& SEED BETWEEN CURB &
NEW SIDEWALK. COST TO BE
INCIDENTAL TO BID ITEM FOR
EROSION CONTROL.

## LEGEND

| | |
|---|---|
| INT | INTERCONNECT CABLE |
| 2"C | 2" PVC CONDUIT FOR LIGHTING CIRCUIT |
| | LIGHT POLE |

GossenLivingston
Architecture
420 South Emporia
Wichita, KS 67202
Tel: (316) 265-9367
Fax: (316) 265-5646
Email: architects@gl.com

© 2007 Gossen Livingston Associates, Inc.
The drawing and all information herein is the exclusive property of Gossen Livingston Associates, Inc. and is not to be copied or used in any way without the express written consent of Gossen Livingston Associates, Inc. All drawings, specification, ideas, designs and arrangements appearing herein constitute the original and unpublished Work of:
Gossen Livingston Associates, Inc.

Johnson & Associates, Inc.
100 E. California Ave. - Third Floor
Oklahoma City, OK 73104
(405) 235-8075 FAX (405) 235-8078
Certificate of Authorization #E-1128 EXP. DATE: 12-31-2008

WATERWALK

# PUBLIC IMPROVEMENTS PHASE 2 PACKAGE 3

| Mark | Date: | Description |
|---|---|---|
| | | |
| | | |
| | | |
| | 12/17/07 | BID SET |
| | 4/25/07 | FIELD CHECK SET |

**LAYOUT PLAN**

| | |
|---|---|
| Job No. | |
| Date | 12-17-07 |
| Drawn | B.C. |
| Checked | P.B |

MS1.1
OF
5
Dwg. 34 of 44

ISSD FILE: N:\2105\015 Ph 2\05015ph2 Pkg3\05015-Main Street.dwg, 12/12/2007 4:48 PM, Bob Coen
XREFS LOADED: