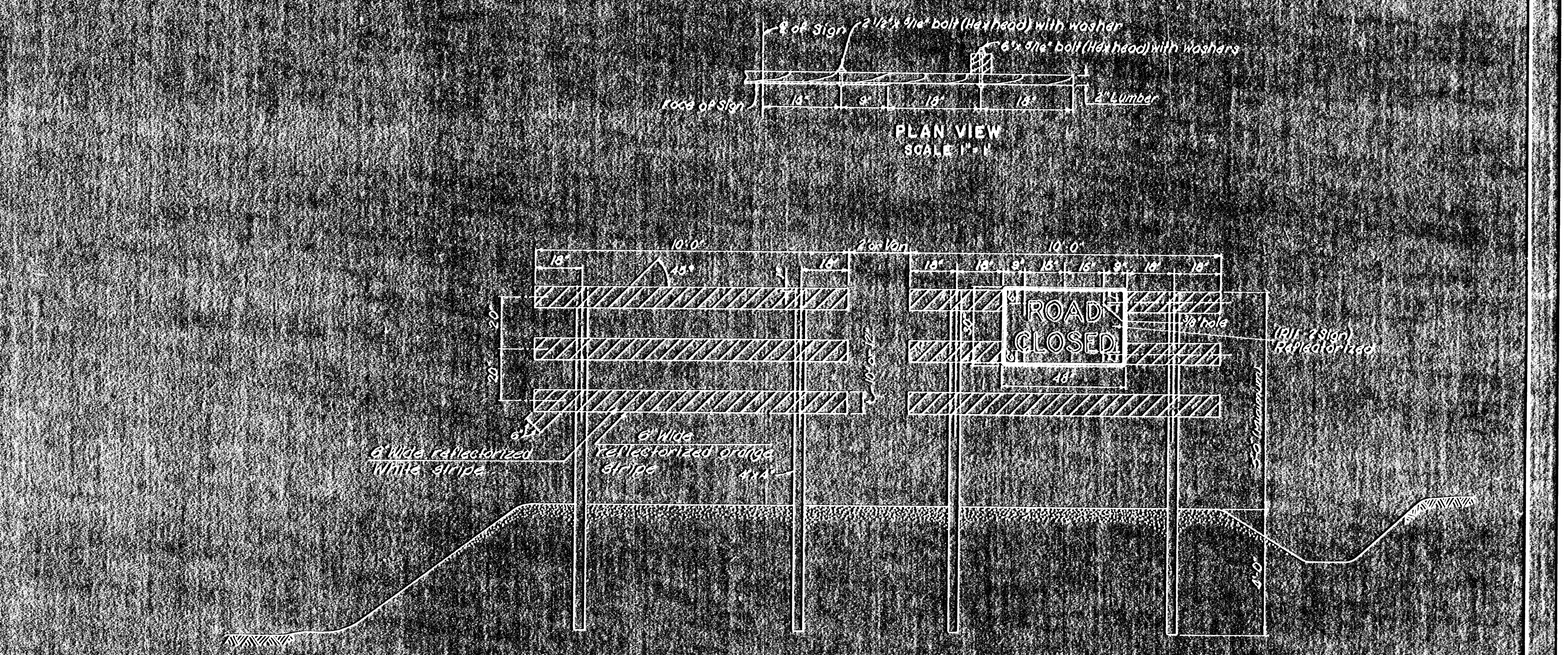

GENERAL NOTE

Steel fasteners shall be electroplated with zinc or cadmium.
Wood posts other than redwood shall be treated with pentachlorophenol.
Lumber for both code boards shall be straight, free of unsound knots and finished S4S.
All lumber dimensions are nominal.
Border and legend on the road closed sign shall be as specified in the Manual on Uniform Traffic Control Devices, 1971. Background shall be covered with encapsulated lens silver reflective sheeting.
Warning lines shall be formed by applying strips of pressure sensitive encapsulated lens reflective sheeting.
Holes for posts shall be drilled and backfilled tamped.
Side, edges and ends of all boards shall be painted with 1 coat of exterior grade prime and 2 coats of exterior grade black enamel.
Signs shall be mounted direct from properly degreased 14 gauge steel or 0.064 thick aluminum.
Steel signs shall be painted with 1 coat of prime and 2 coats of white enamel.
Barricades are to be set at each road to be closed. Barricades are to be installed approximately 10 feet beyond right of way fence.
Sufficient barricades shall be constructed to cover roadway width.
This detail includes both sign assemblies as shown above.

NO.	DATE	REVISIONS	APPR.	INIT.	DATE
1	12-16-76	Add Rubber Plate Stiffener	KJS	EGH	12-16-76

KANSAS DEPARTMENT OF TRANSPORTATION

TYPE III BARRICADE (FIXED) WITH R11-2 SIGN

STD. NO. 780 10-15-76

DRAWN	TRACED	CHECKED	APPROVED
CENTER LINE	CURVES	QUANTITIES	STRUCTURES
RIGHT OF WAY	SURVEYS	SIGNS	PLANS