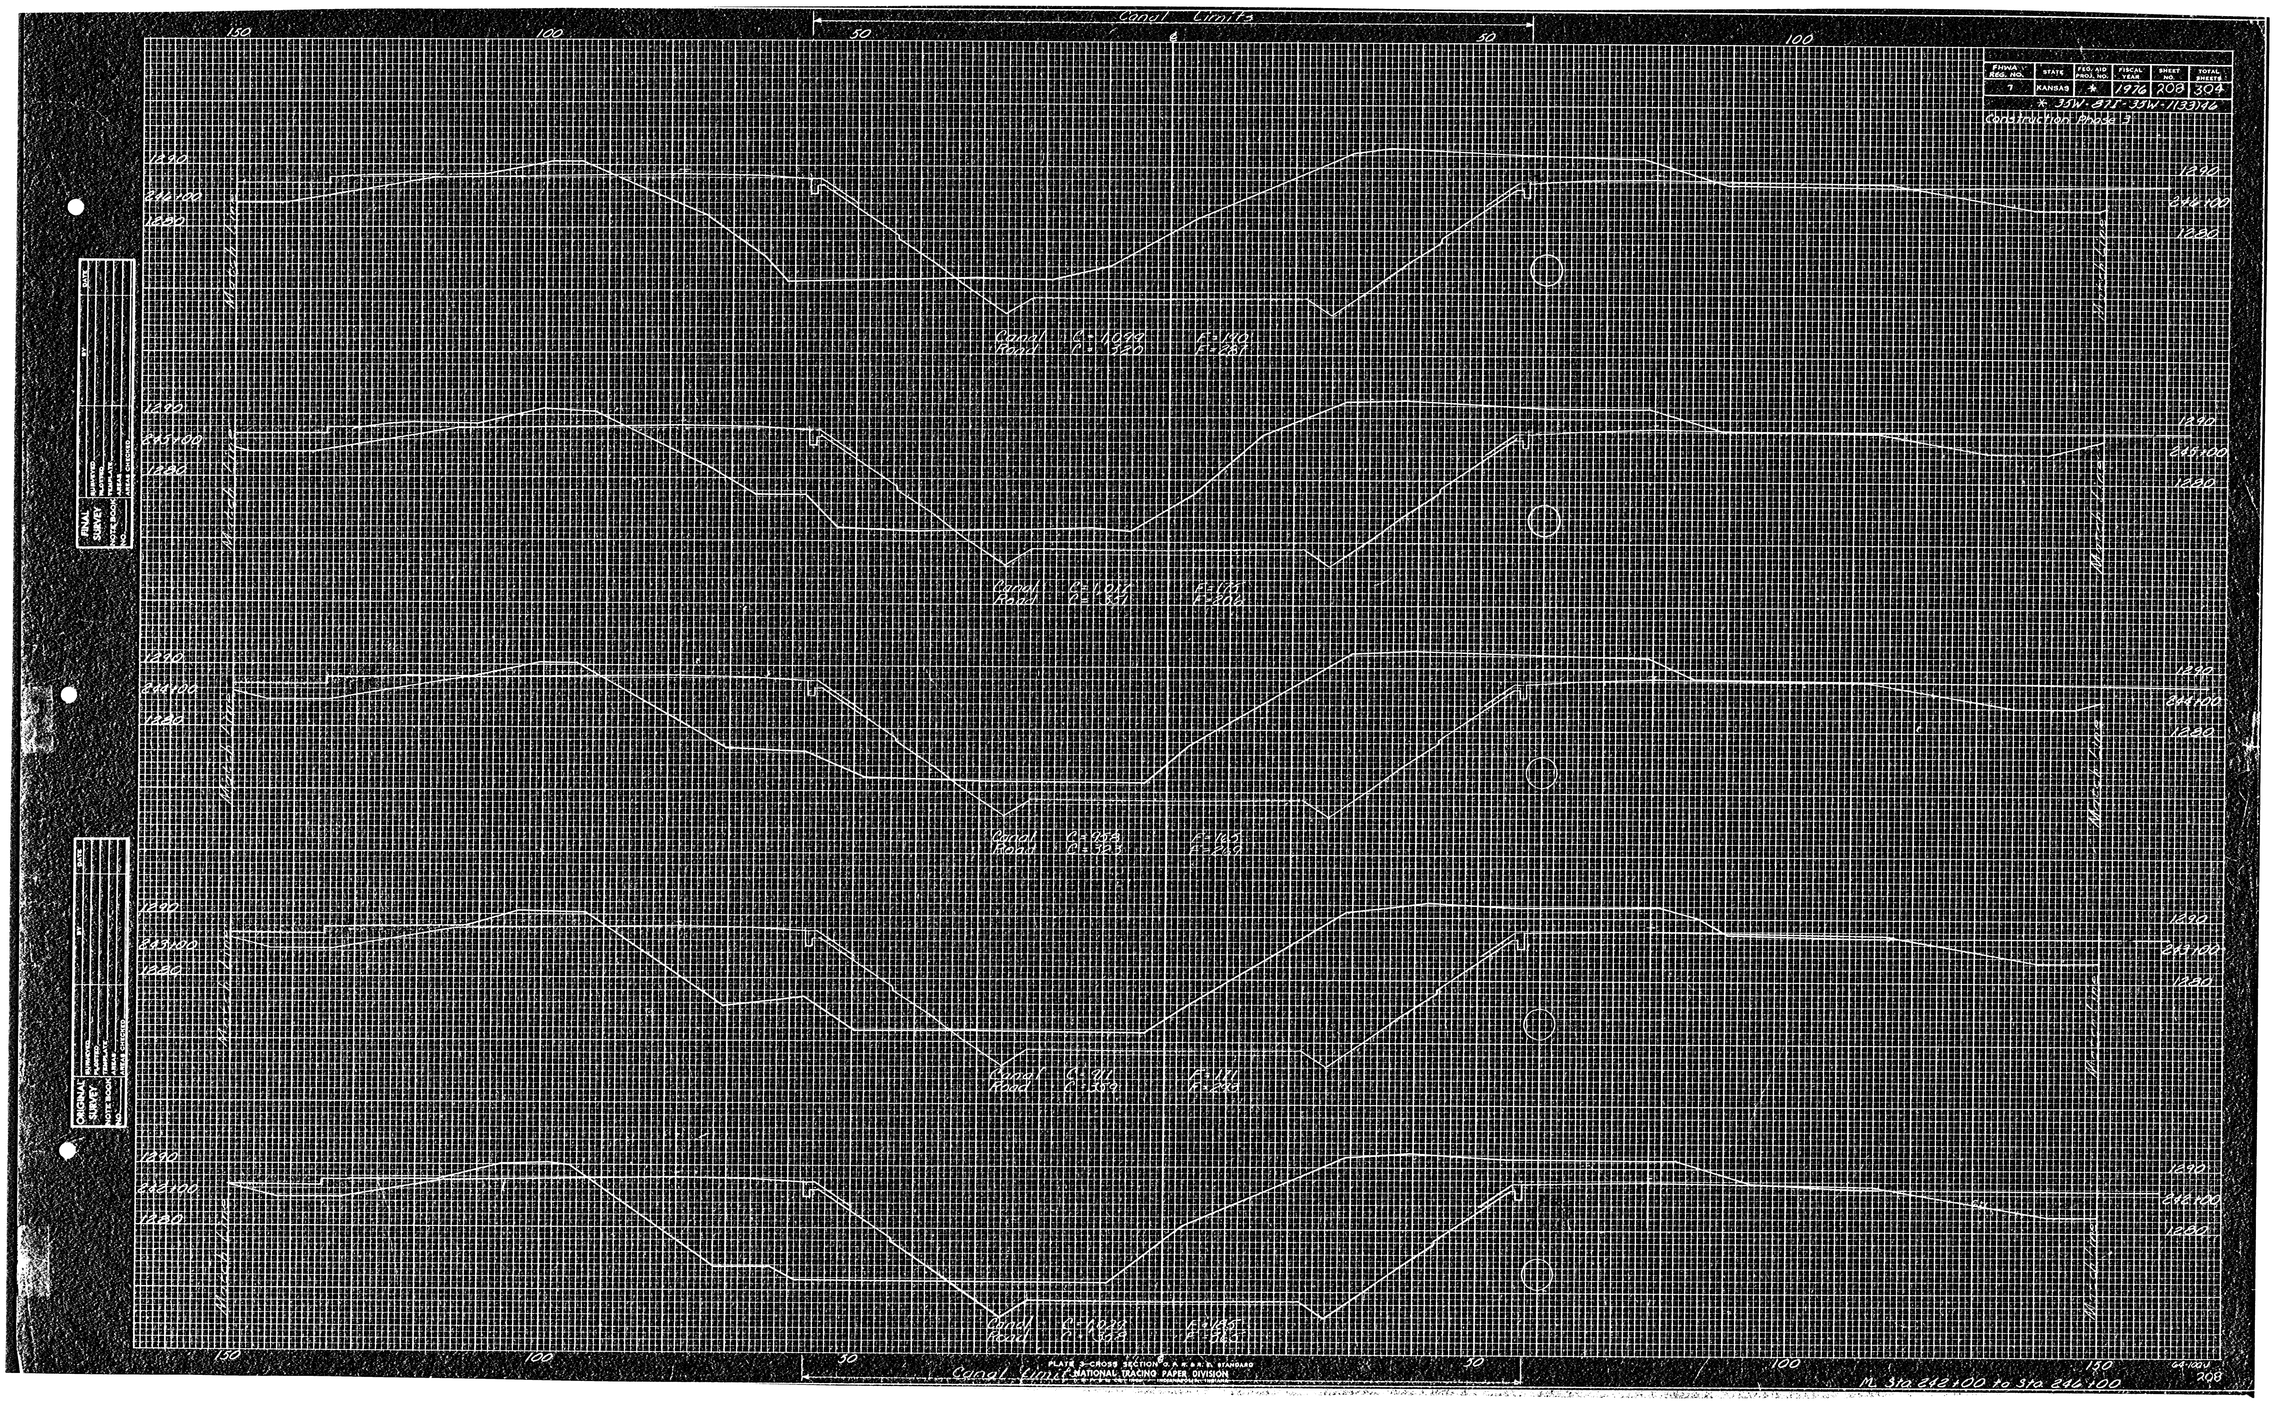

FHWA Reg. No.	State	Fed. Aid Proj. No.	Fiscal Year	Sheet No.	Total Sheets
7	KANSAS	*	1976	208	304

* 35W-3TI-35W-1133(4)

Construction Plans