FHWA REG. NO.	STATE	FED. AID PROJ. NO.	FISCAL YEAR	SHEET NO.	TOTAL SHEETS
7	KANSAS		1970	223	304

STW-077-1(4)-113140

Construction Profile

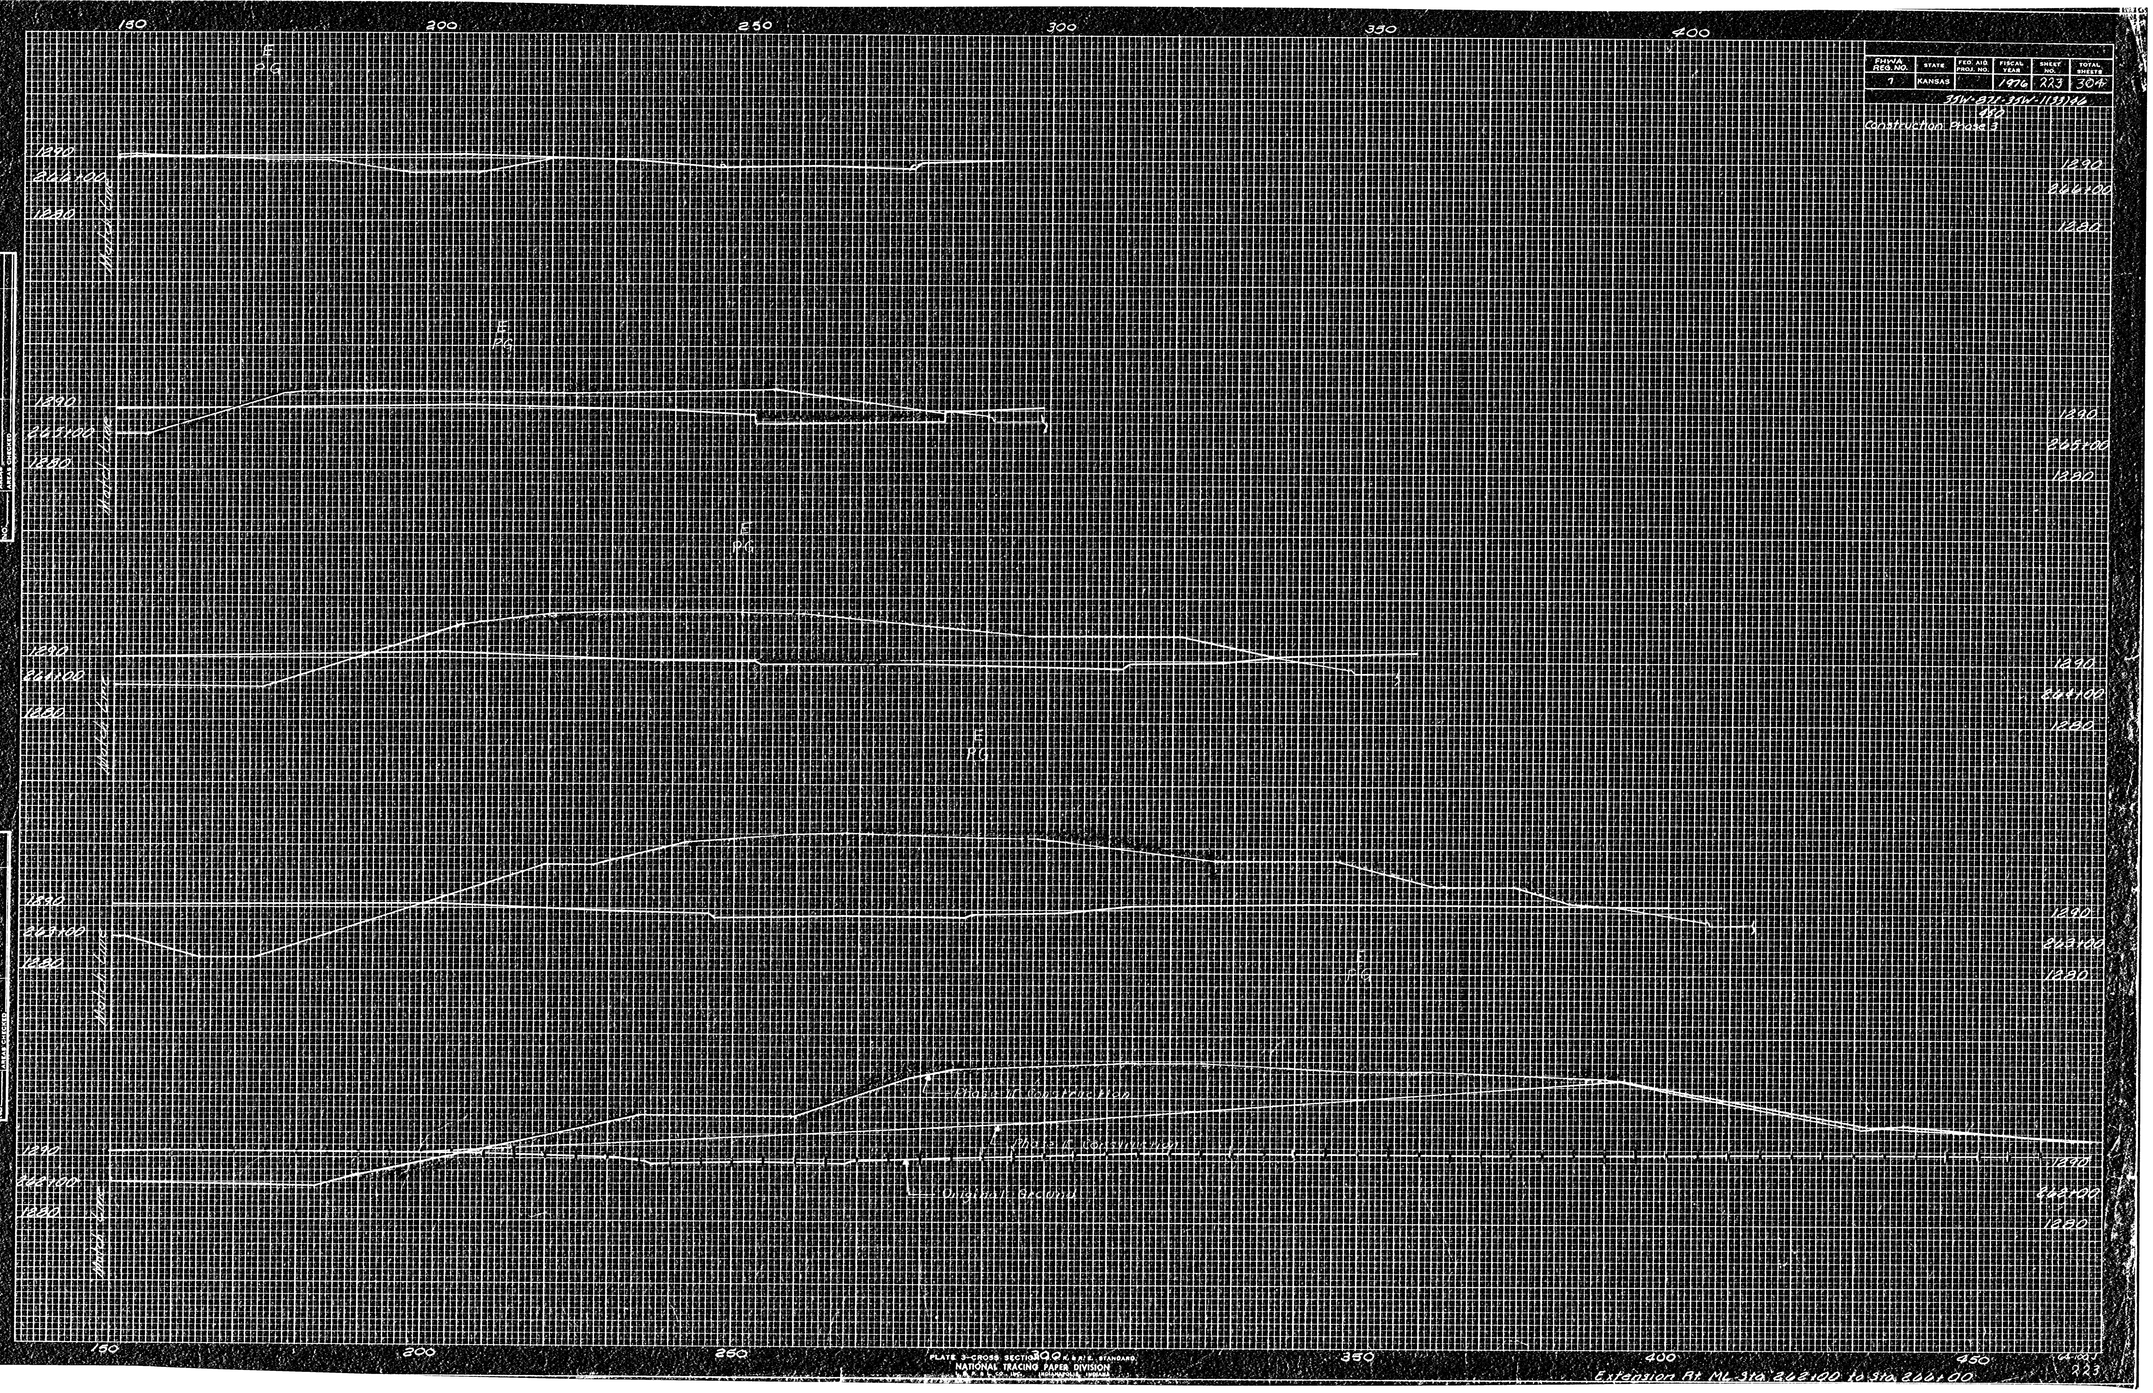

FINAL SURVEY
SURVEYED
PLOTTED
NOTE BOOK
NO.
PAGES COLLECTED
DATE
BY

ORIGINAL SURVEY
SURVEYED
PLOTTED
NOTE BOOK
NO.
PAGES COLLECTED
DATE
BY

PLATE 3-CROSS SECTION A.A.S.H.T.O. STANDARD
NATIONAL TRACING PAPER DIVISION

(4-23)
223