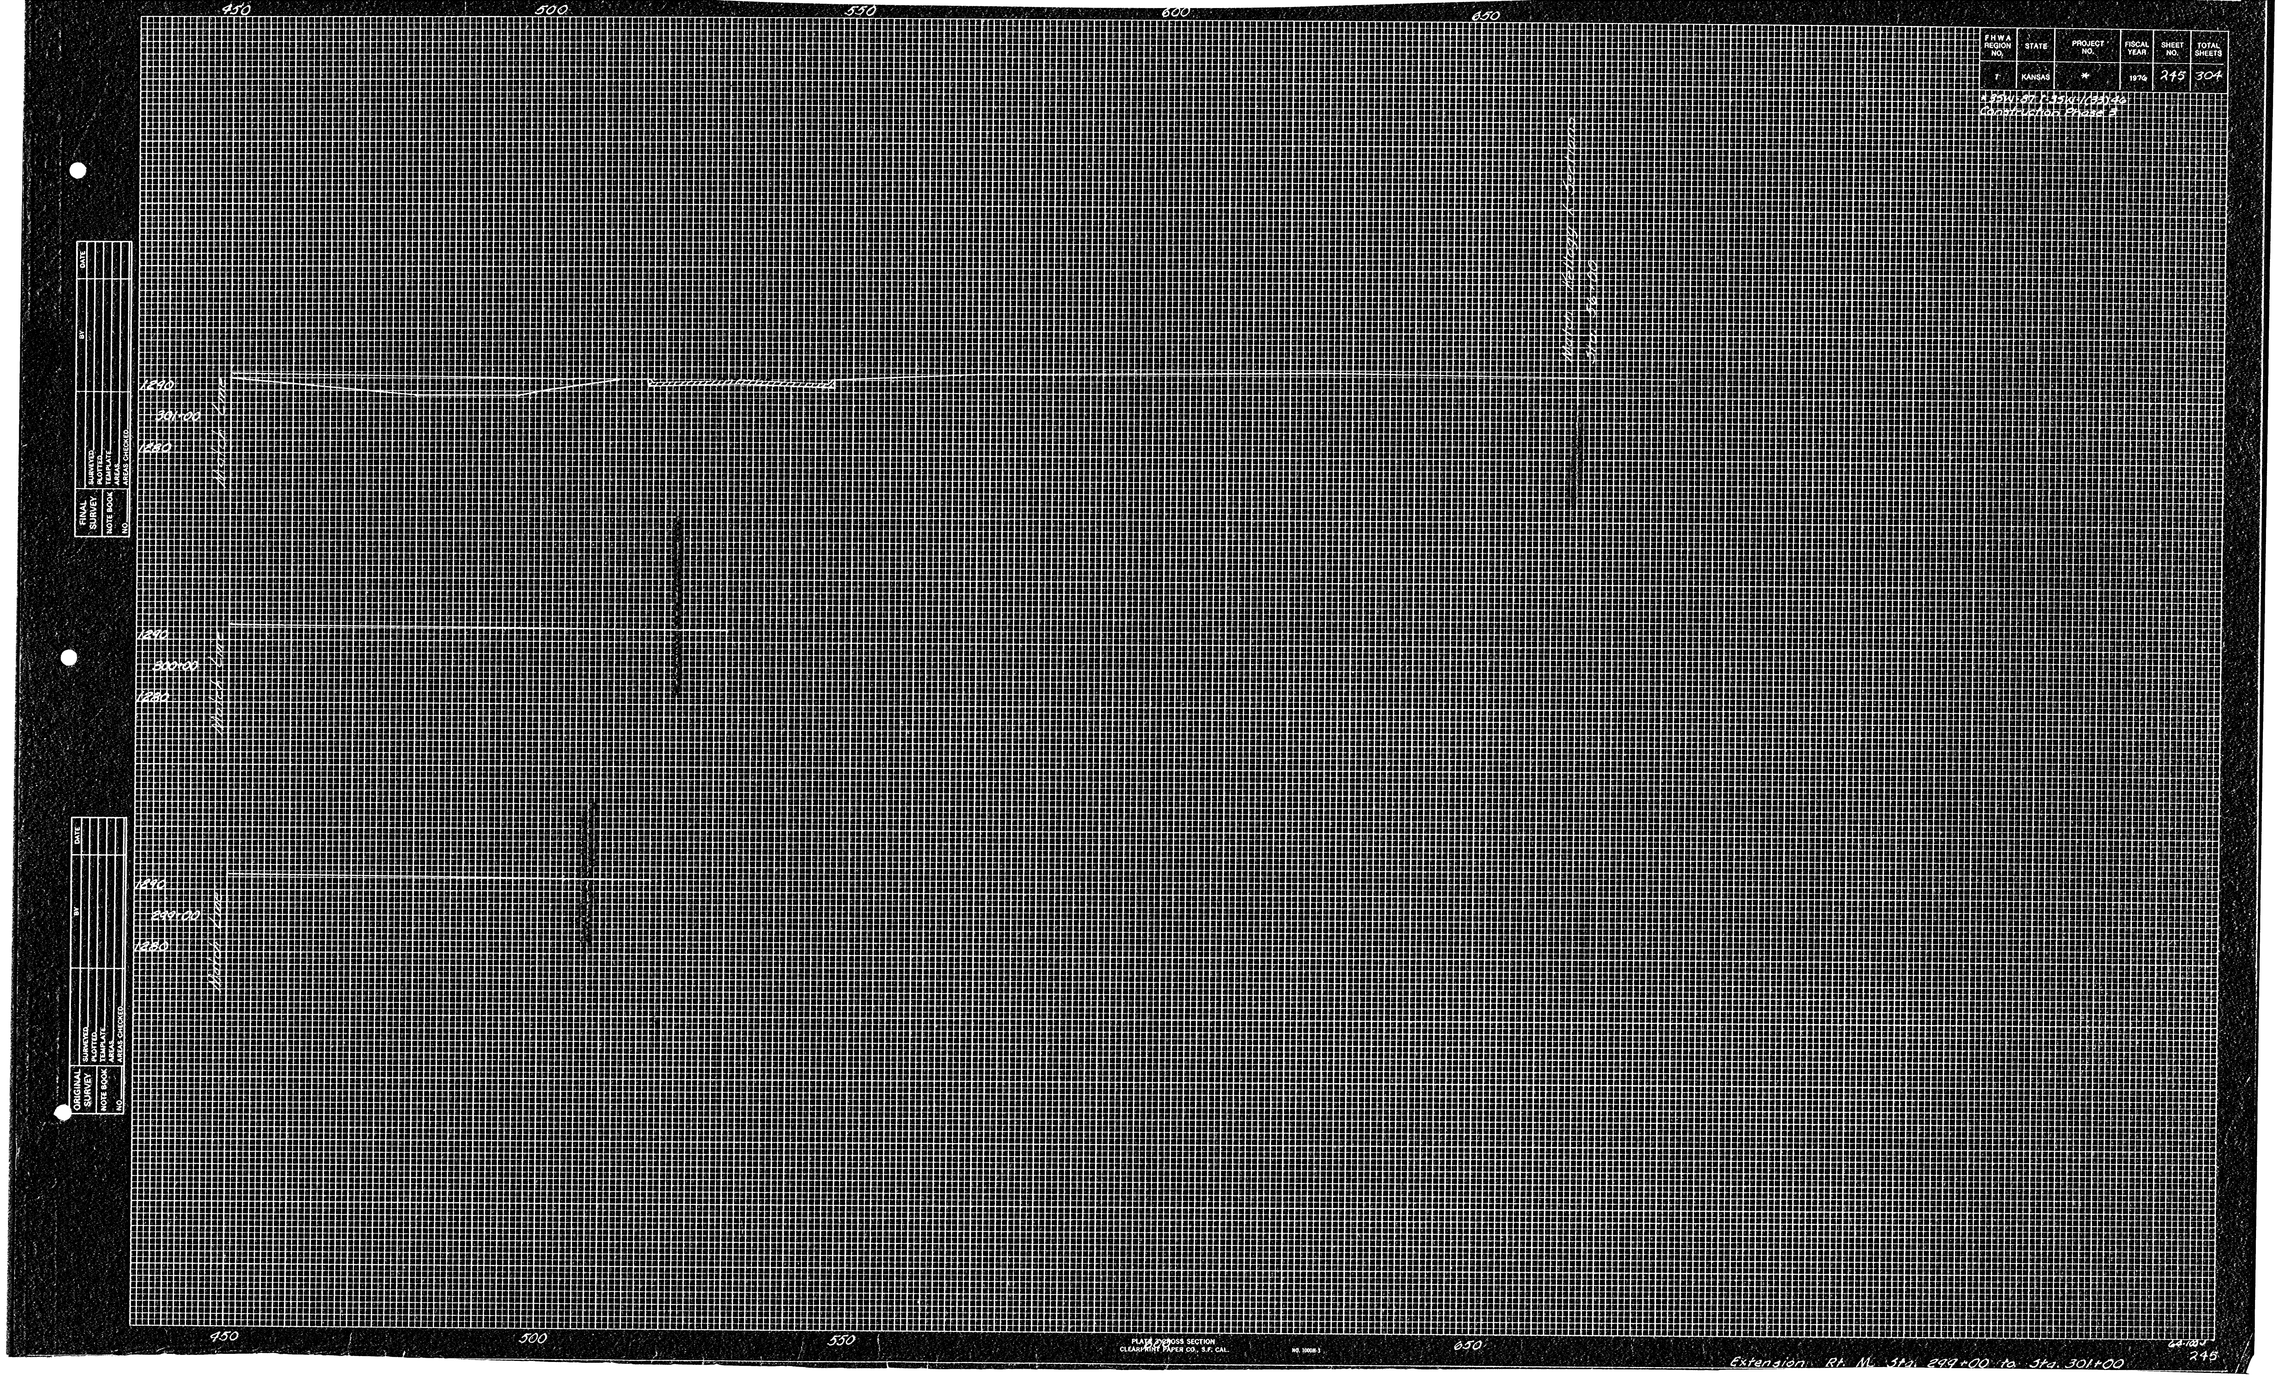
450
500
550
600
650
1240
301+00
1230
1240
300+00
1230
1240
299+00
1230
FINAL SURVEY
NOTE BOOK NO.
SURVEYED
PLOTTED
TEMPLATE
AREAS CHECKED
BY
DATE
ORIGINAL SURVEY
NOTE BOOK NO.
SURVEYED
PLOTTED
TEMPLATE
AREAS CHECKED
BY
DATE
F.H.W.A. REGION NO. 7
STATE KANSAS
PROJECT NO. *
FISCAL YEAR 1976
SHEET NO. 245
TOTAL SHEETS 304
PLAN & CROSS SECTION
CLEARPRINT PAPER CO., S.F. CAL.
NO. 10008 J
64-1215
245
Extension Rt. M Sta. 299+00 to Sta. 301+00