FHWA REG. NO.	STATE	FED. AID PROJ. NO.	FISCAL YEAR	SHEET NO.	TOTAL SHEETS
7	KANSAS		1976	251	304

L 35V-1322, 35V-1, 1, 2, 3, 4, 5

Construction Phase 3

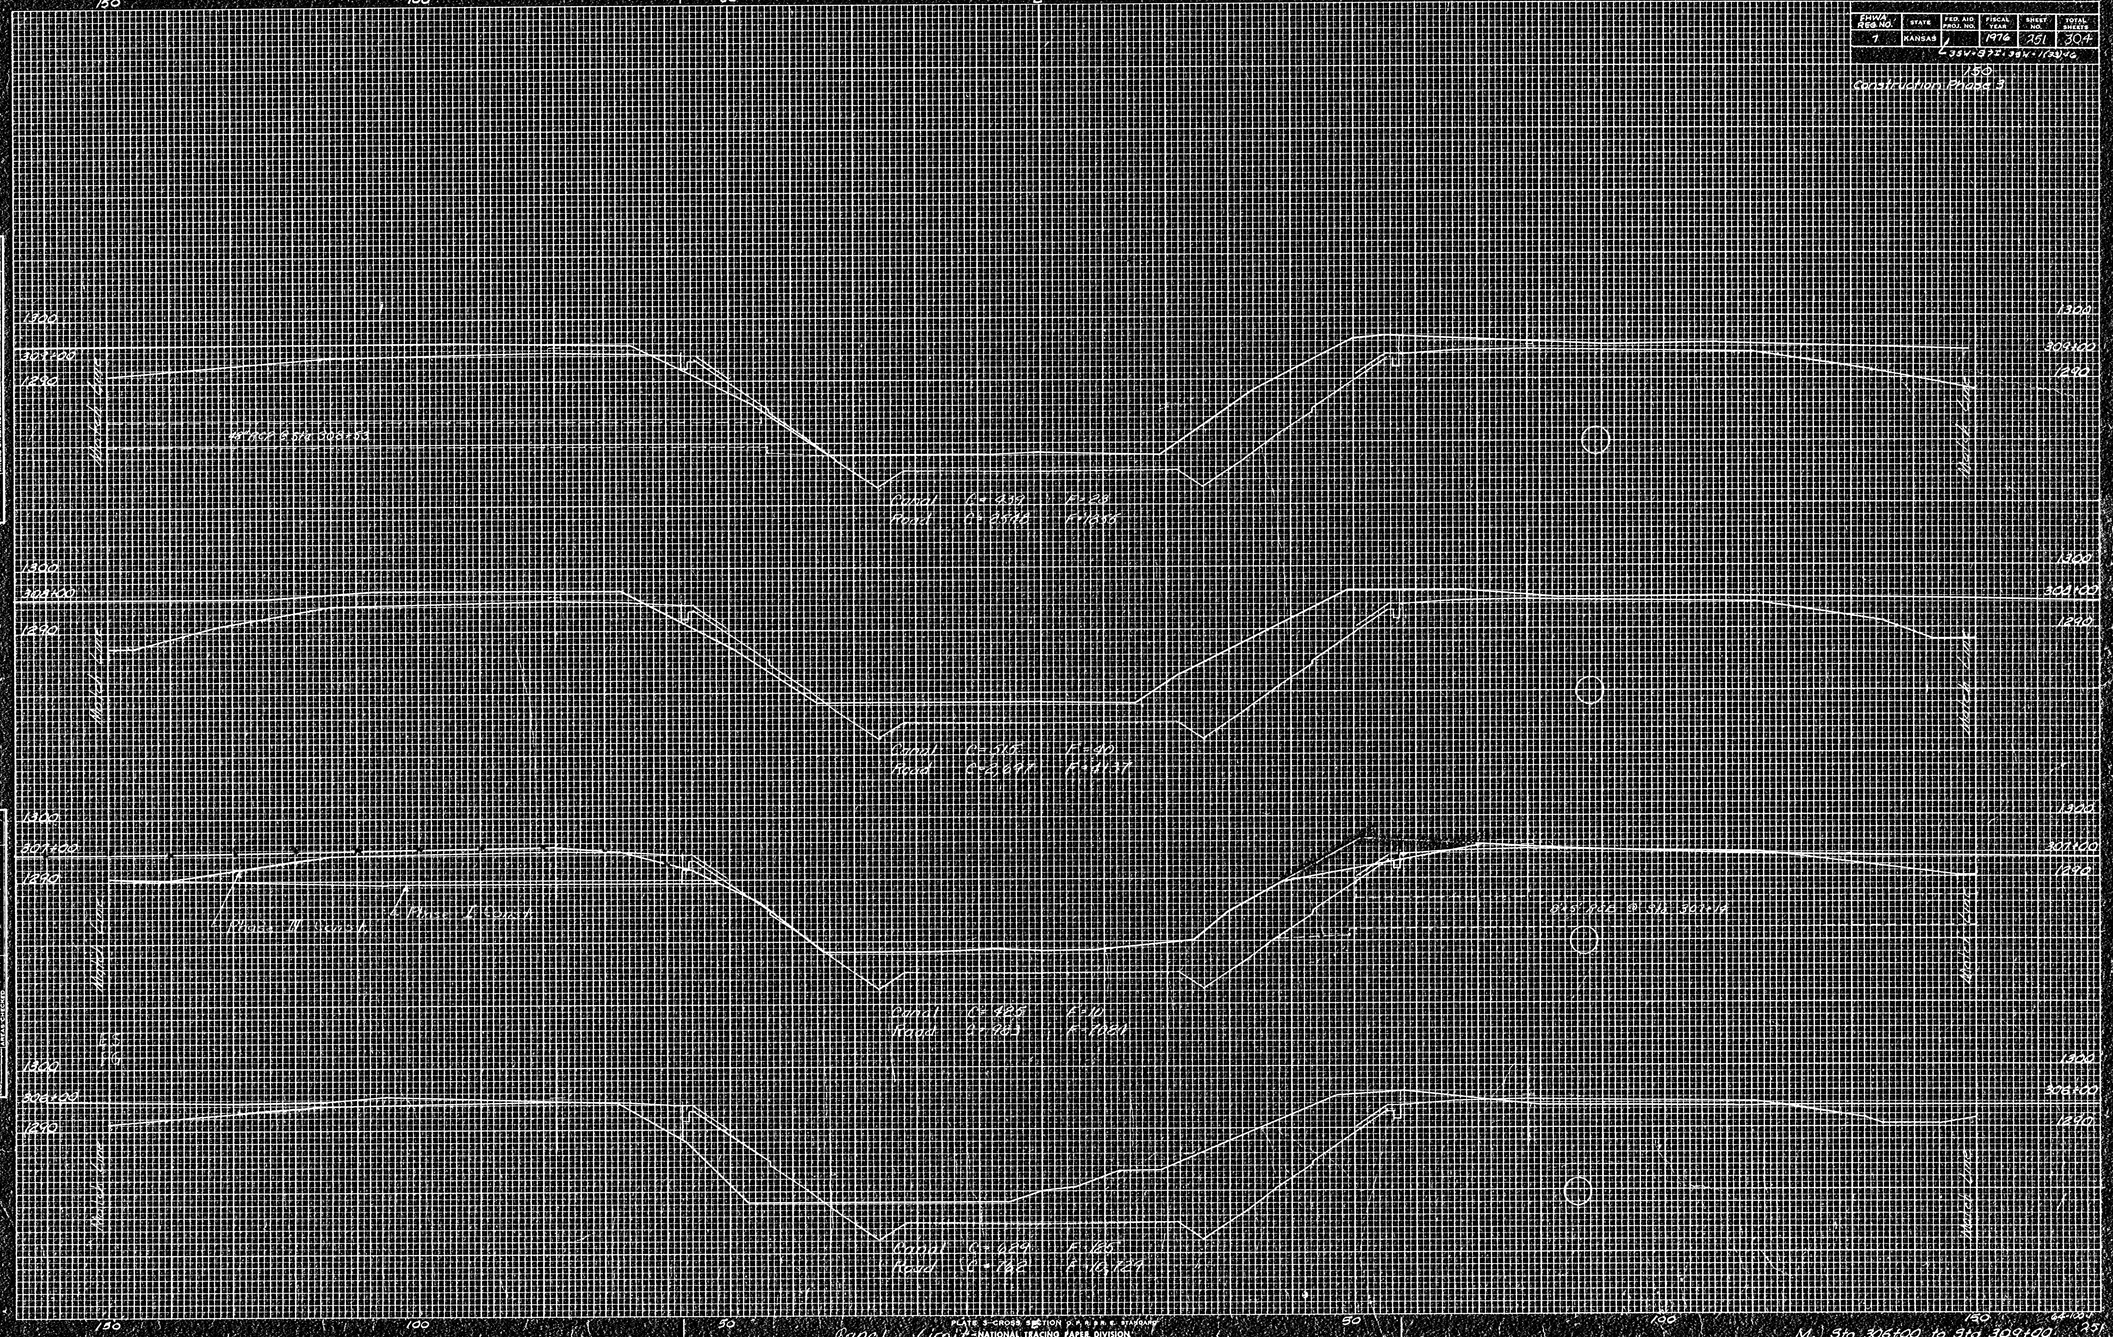

PLATE - CROSS SECTION 8" x 8" x 8" - NAVFAC
NATIONAL TRACING PAPER DIVISION

Canal Limit

NL 3 to 306+00 to 9 to 309+00

251

FINAL SURVEY	DATE
SURVEYED	
COMPUTED	
PLOTTED	
ALIGN. DESIGNED	
CROSS SECTIONED	

ORIGINAL SURVEY	DATE
SURVEYED	
COMPUTED	
PLOTTED	
ALIGN. DESIGNED	
CROSS SECTIONED	