FHWA REG. NO.	STATE	FED. AID PROJ. NO.	FISCAL YEAR	SHEET NO.	TOTAL SHEETS
7	KANSAS		1976	253	304

C-33W.071-33W(33)46

Construction Phase B

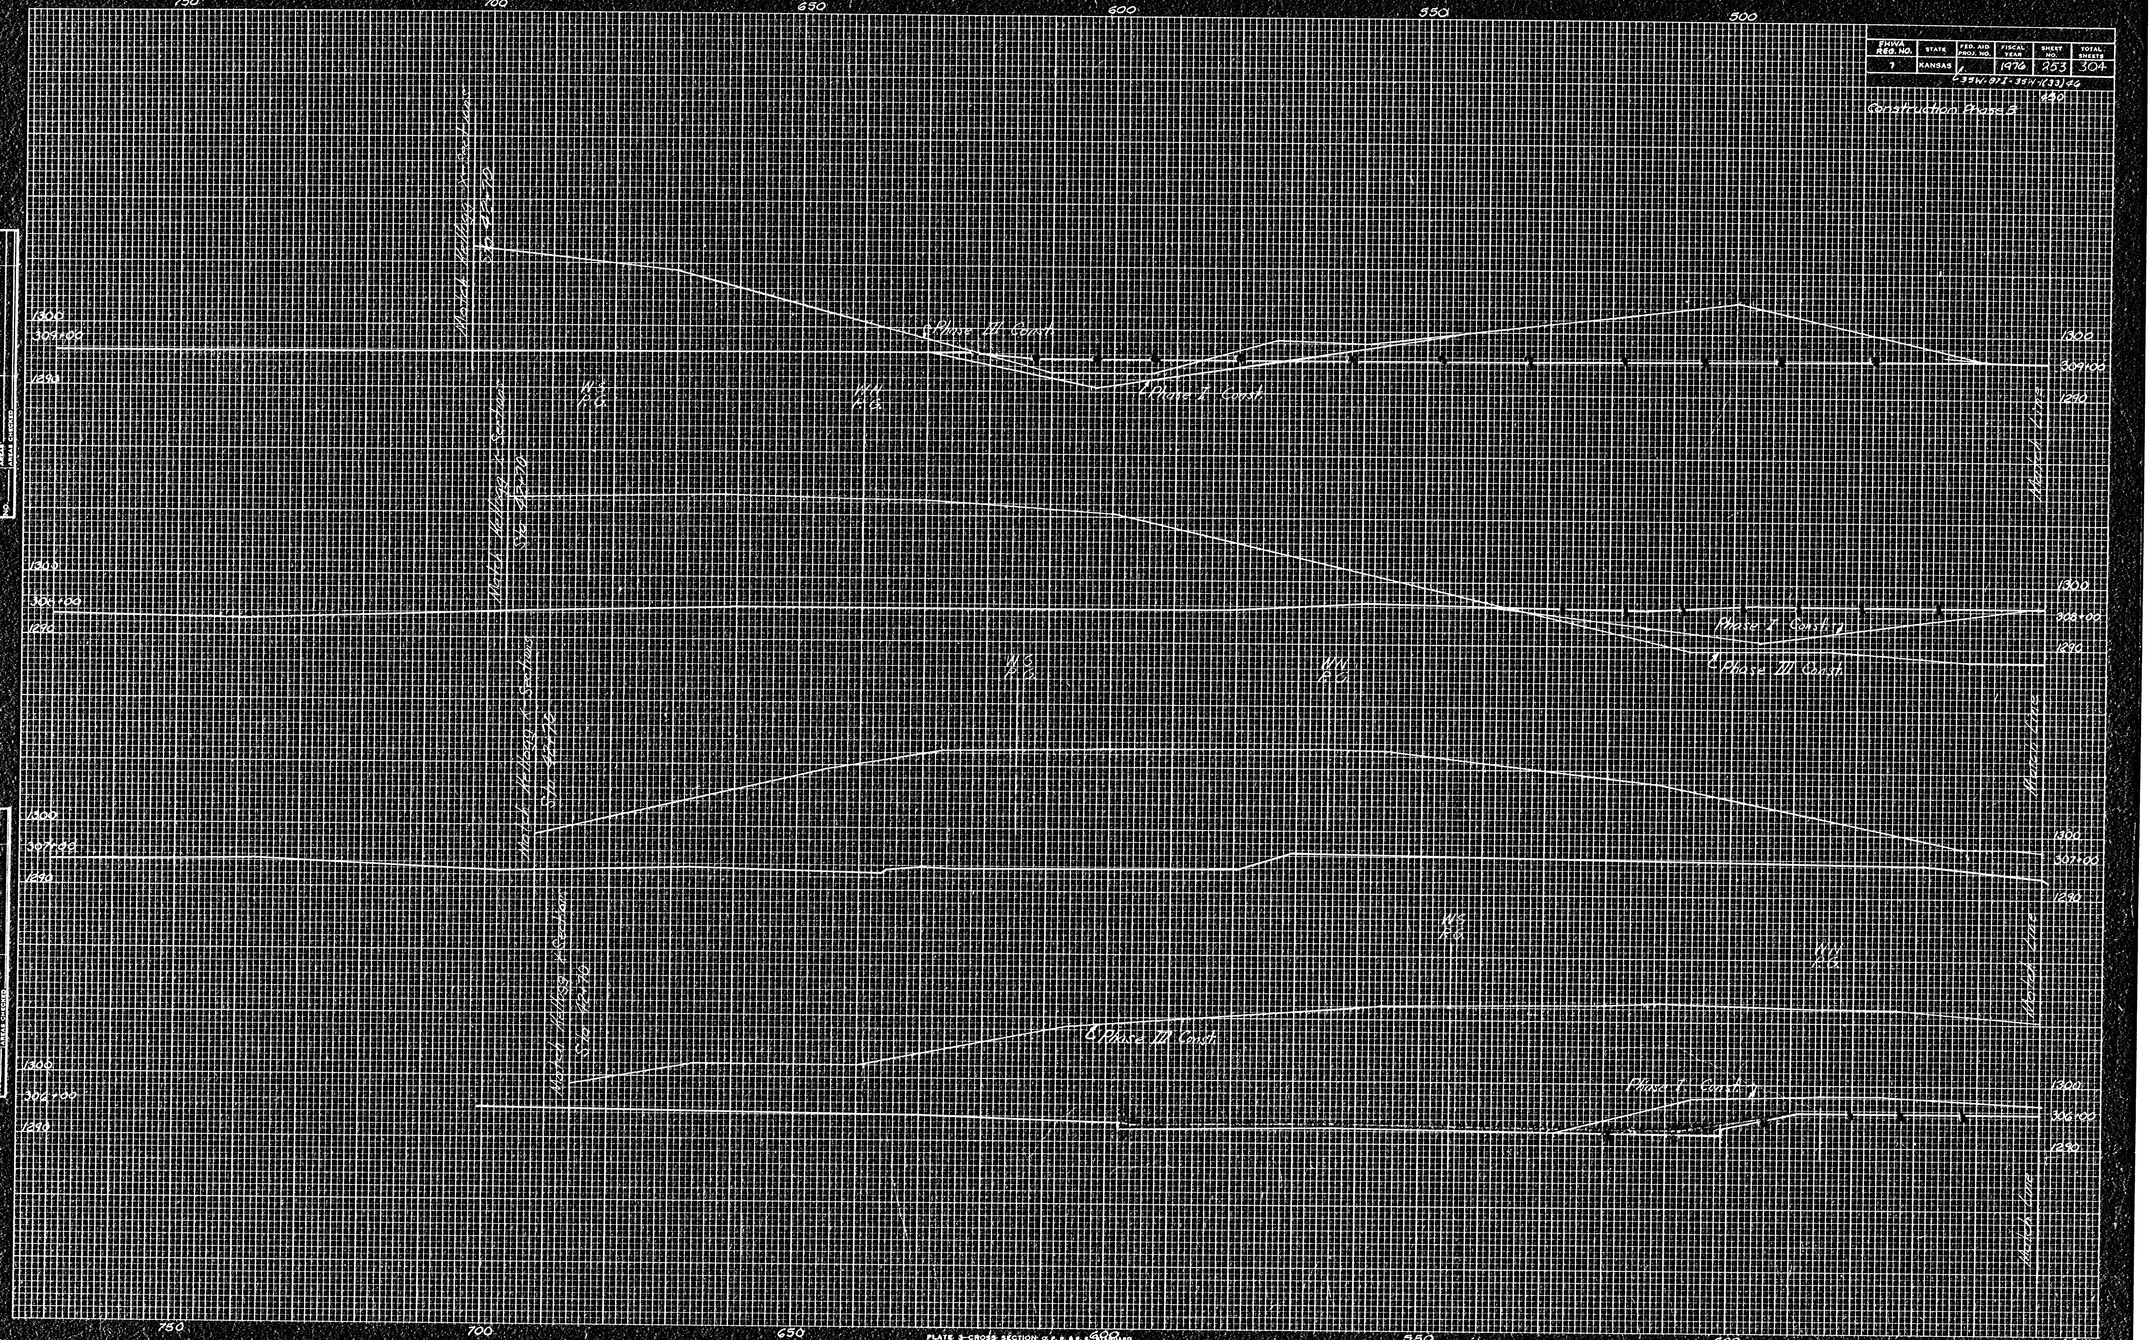

FINAL SURVEY
RUNNING
PLOTTED
VERIFIED
NOTE BOOK
NO.
PAGE
AREA CHECKED
DATE

ORIGINAL SURVEY
RUNNING
PLOTTED
NOTE BOOK
NO.
PAGE
AREA CHECKED
COLOR
DATE

PLATE 3—CROSS SECTION C.P.R.R. LAYOUT
NATIONAL TRACING PAPER DIVISION
C.P.R. CO., INC. INDIANAPOLIS, INDIANA