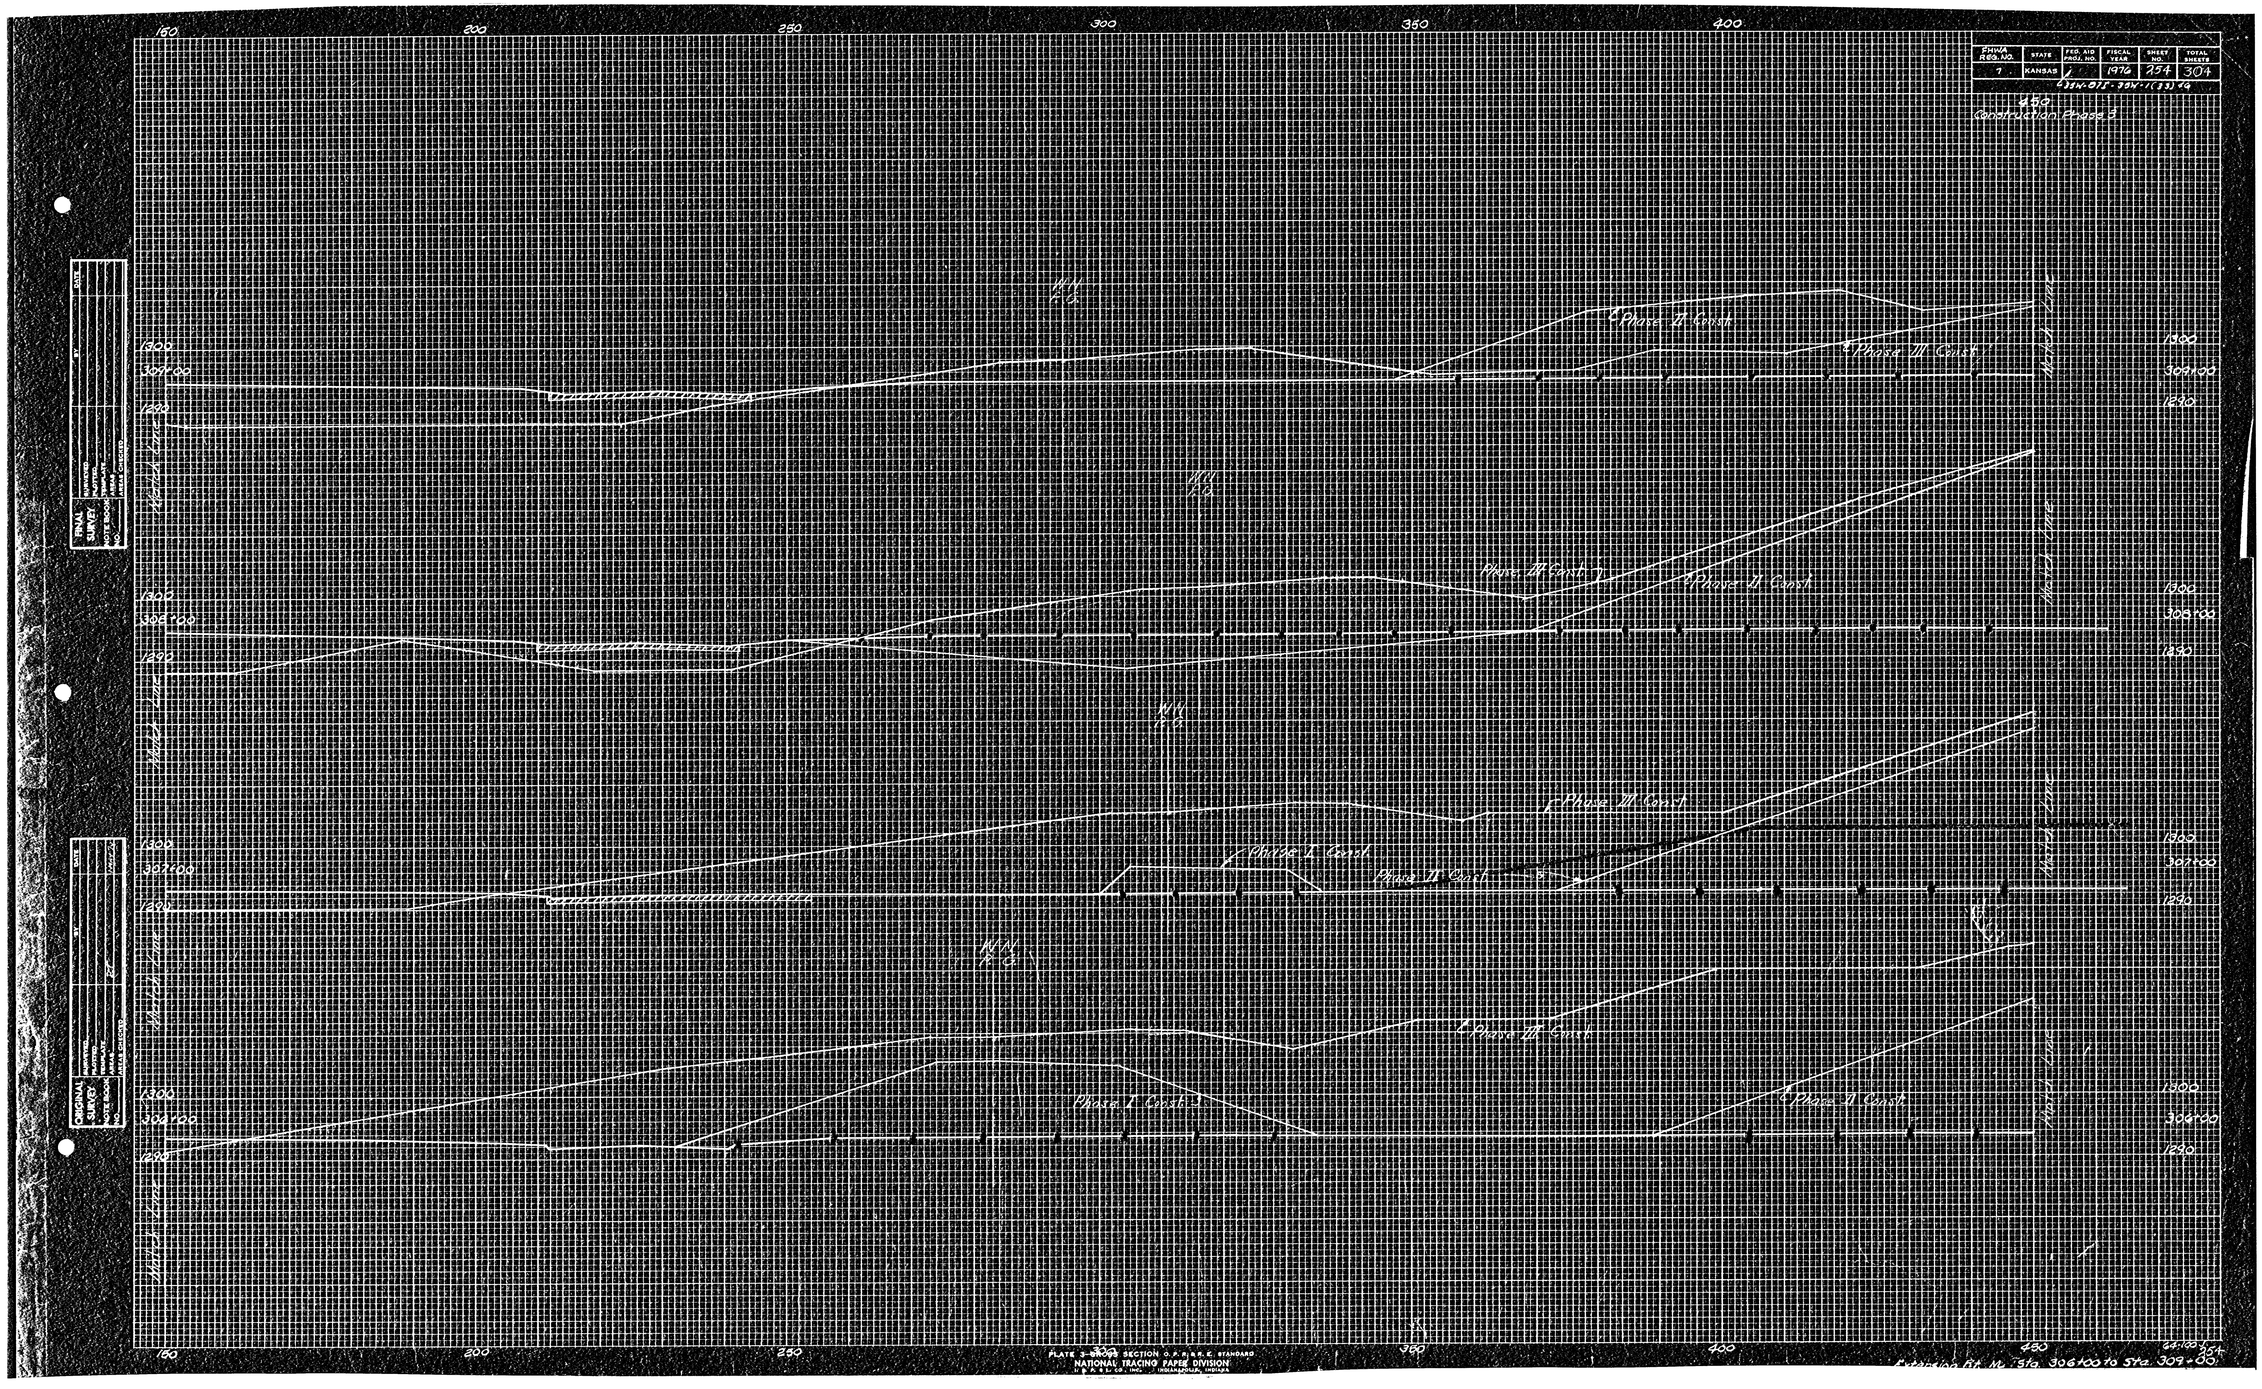
160
200
250
300
350
400
450
Construction Baseline
Phase II Const.
Phase III Const.
Phase I Const.
Phase II Const.
Phase III Const.
Phase I Const.
Phase II Const.
Phase III Const.
Phase I Const.
Phase II Const.
Phase III Const.
Phase I Const.
Phase II Const.
1300
1250
307+00
306+00
305+00
304+00
FINAL SURVEY
ORIGINAL SURVEY
SURVEYED
PLOTTED
TRIANGULATED
CHECKED
NOTE BOOK
PAGE
DATE
BY
SCALE
FED. AID PROJ. NO.
STATE
SHEET NO.
TOTAL SHEETS
7
KANSAS
1976
154
304
PLATE 3—STATE SECTION O. P. R. & R. E. STANDARD
NATIONAL TRACING PAPER DIVISION
U. S. P. & R. Co., INC. / INDIANAPOLIS, INDIANA
Extending Alt. No. 1 Sta. 306+00 to Sta. 309+00.