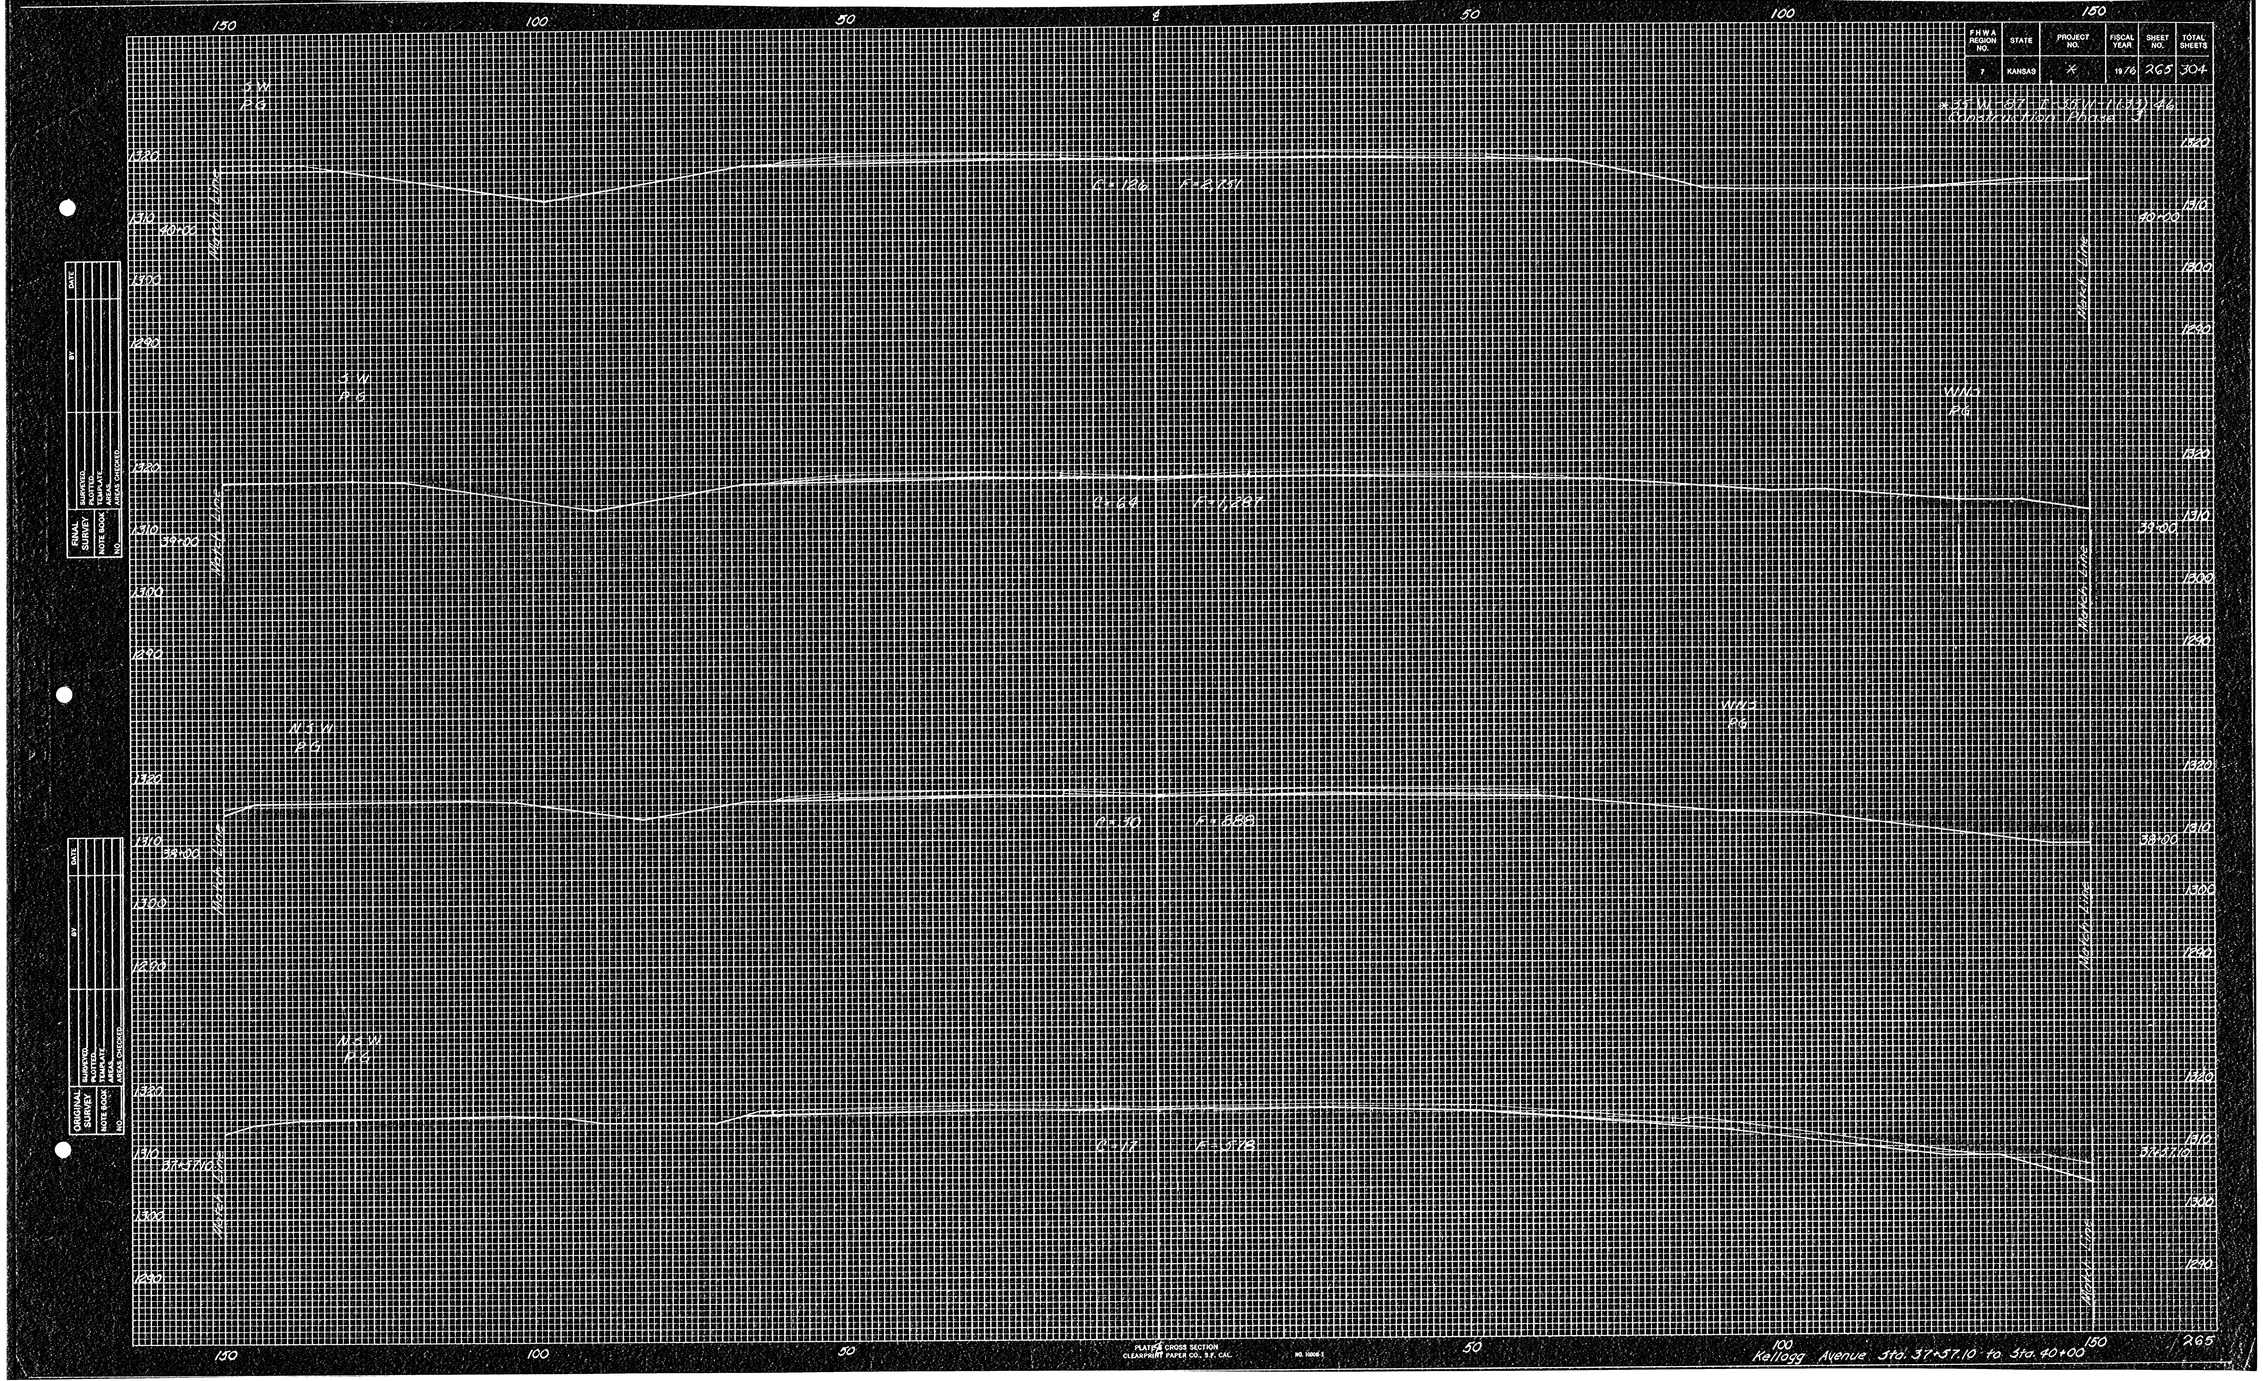
150
100
50
0
50
100
150
FHWA REGION NO. 7
STATE KANSAS
PROJECT NO. X
FISCAL YEAR 1976
SHEET NO. 265
TOTAL SHEETS 304
X-57-W-617 E-35 V (1) 46
Construction Phase 3
1320
1310
1300
1290
1280
1270
1260
39+00
38+00
37+57.10
40+00
Western Line
Middle Line
Eastern Line
FINAL SURVEY
NOTE BOOK
NO.
SURVEYED
PLOTTED
TRIANGULATE
AREA
CROSS SECTIONED
DATE
BY
ORIGINAL SURVEY
NOTE BOOK
NO.
SURVEYED
PLOTTED
TRIANGULATE
AREA
CROSS SECTIONED
DATE
BY
PLATE 6 CROSS SECTION
CLEARPRINT PAPER CO., S.F. CAL.
NO. 1000-3
Kellogg Avenue Sta. 37+57.10 to Sta. 40+00
265