F.H.W.A. REGION NO.	STATE	PROJECT NO.	FISCAL YEAR	SHEET NO.	TOTAL SHEETS
7	KANSAS	*	1976	270	304

* 35 (W-34) + 37 (W-1) (33) (4)
Rural Primary Project 9

FINAL SURVEY	
NOTE BOOK NO.	SURVEYED: PLOTTED: TEMPLATE: AREAS: AREAS CHECKED:
DATE	BY

ORIGINAL SURVEY	
NOTE BOOK NO.	SURVEYED: PLOTTED: TEMPLATE: AREAS: AREAS CHECKED:
DATE	BY

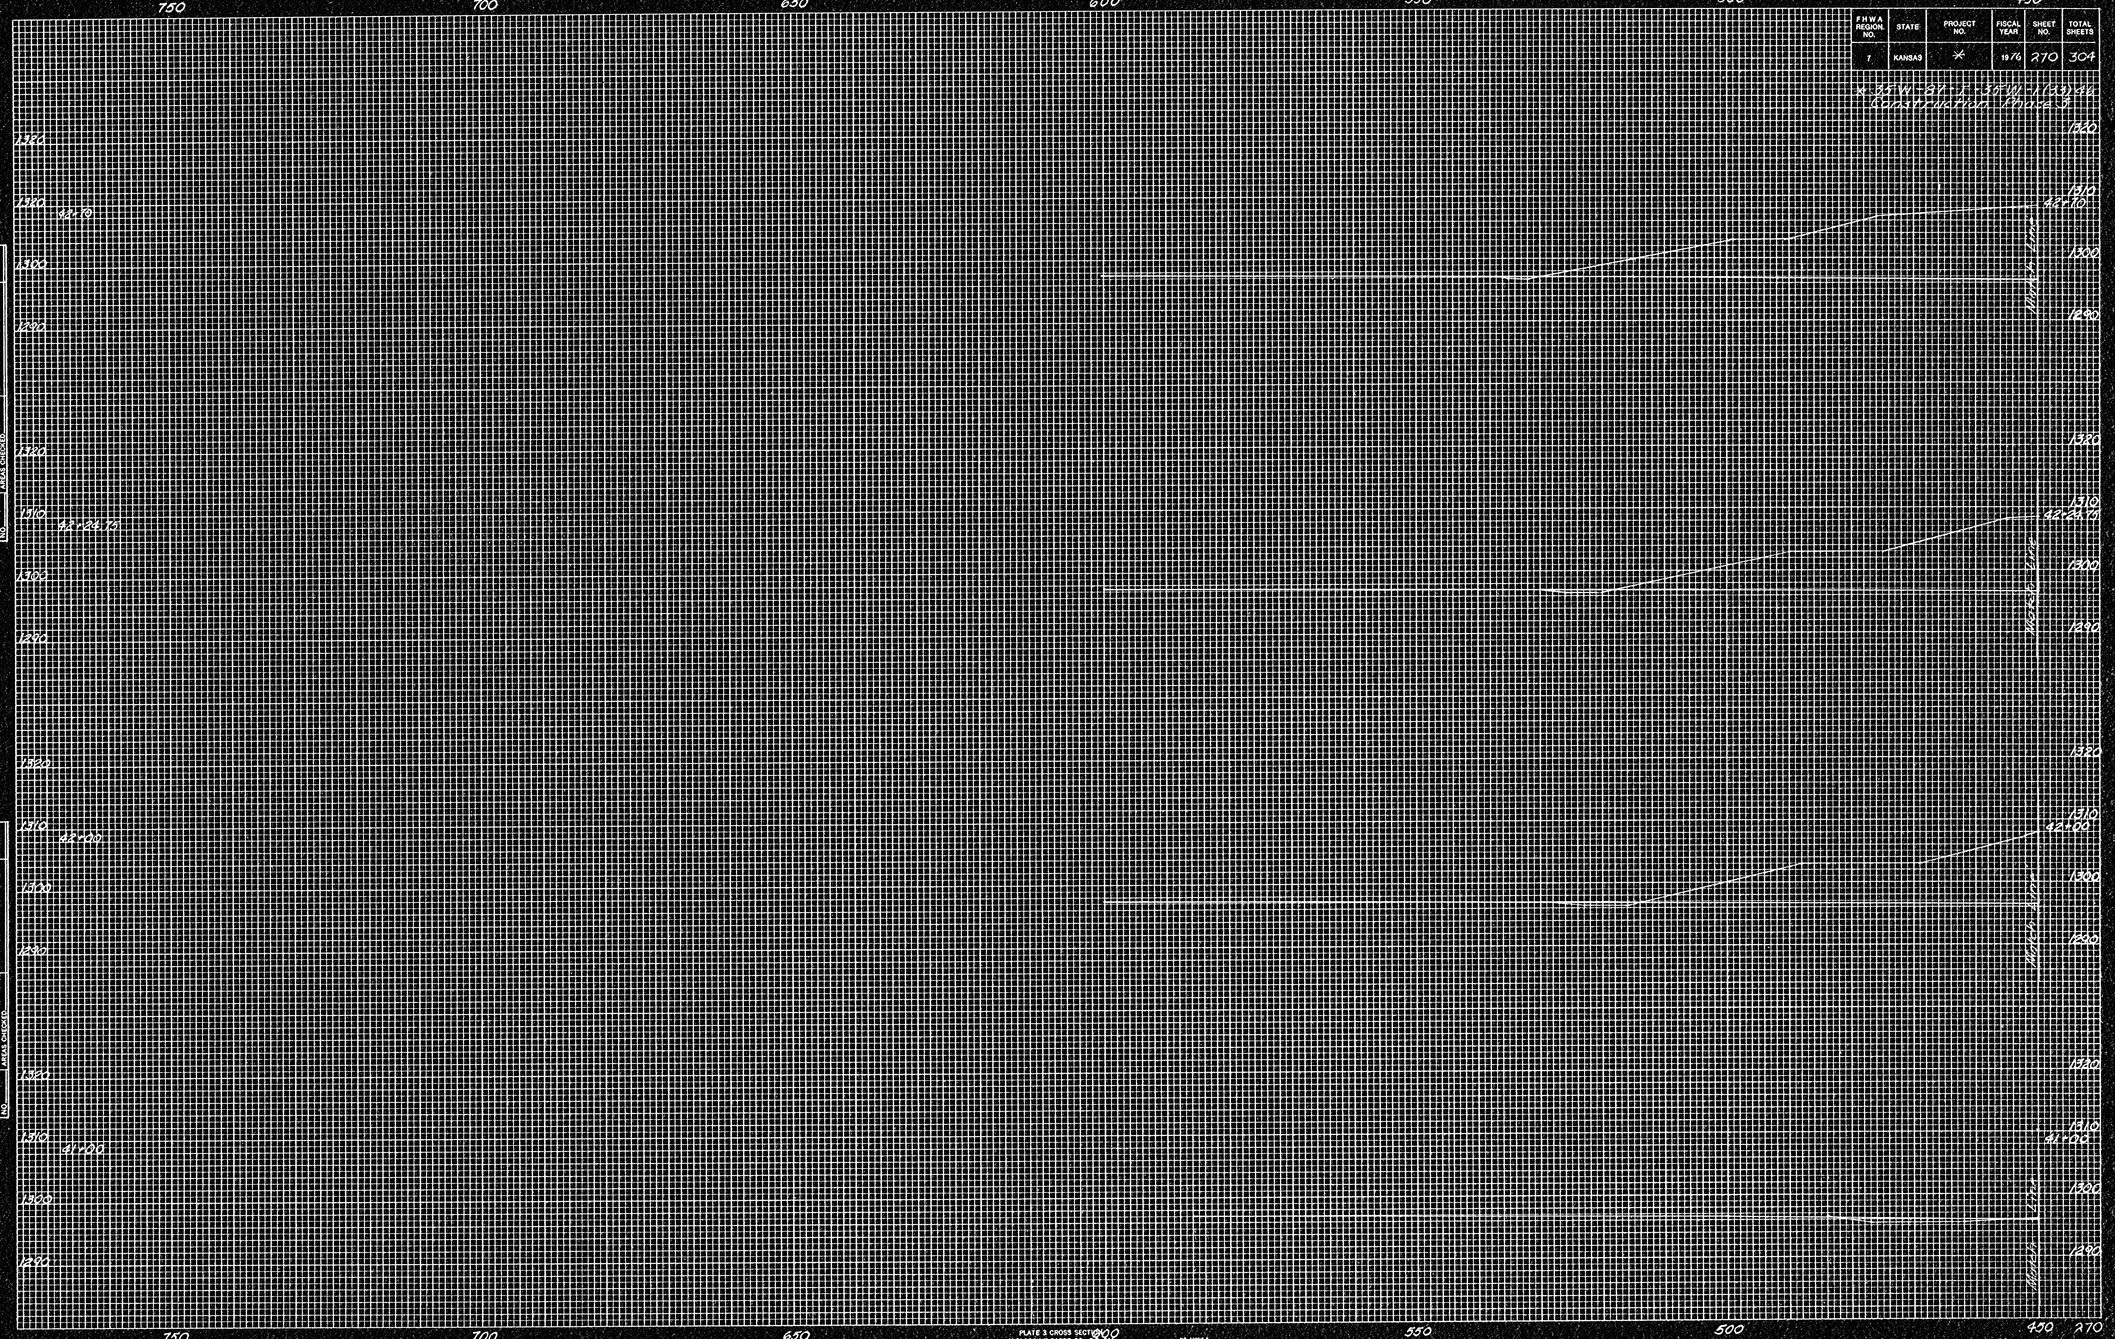

PLATE 3 CROSS SECTIONS
CLEARPRINT PAPER CO., S.F. CAL.
NO. 1000-5

Kellogg Avenue Extensions Lt. Sta. 41+00 to Sta. 42+70