F.H.W.A. REGION NO.	STATE	PROJECT NO.	FISCAL YEAR	SHEET NO.	TOTAL SHEETS
7	KANSAS	*	1976	301	304

* FEDERAL-AID PRIMARY PROJECT
RS-PRIM-V(4)-1021 PHASE 5

FINAL SURVEY	
NOTE BOOK NO.	SURVEYED. PLOTTED. TEMPLATE. AREAS. AREAS CHECKED.

DATE	BY

ORIGINAL SURVEY	
NOTE BOOK NO.	SURVEYED. PLOTTED. TEMPLATE. AREAS. AREAS CHECKED.

DATE	BY

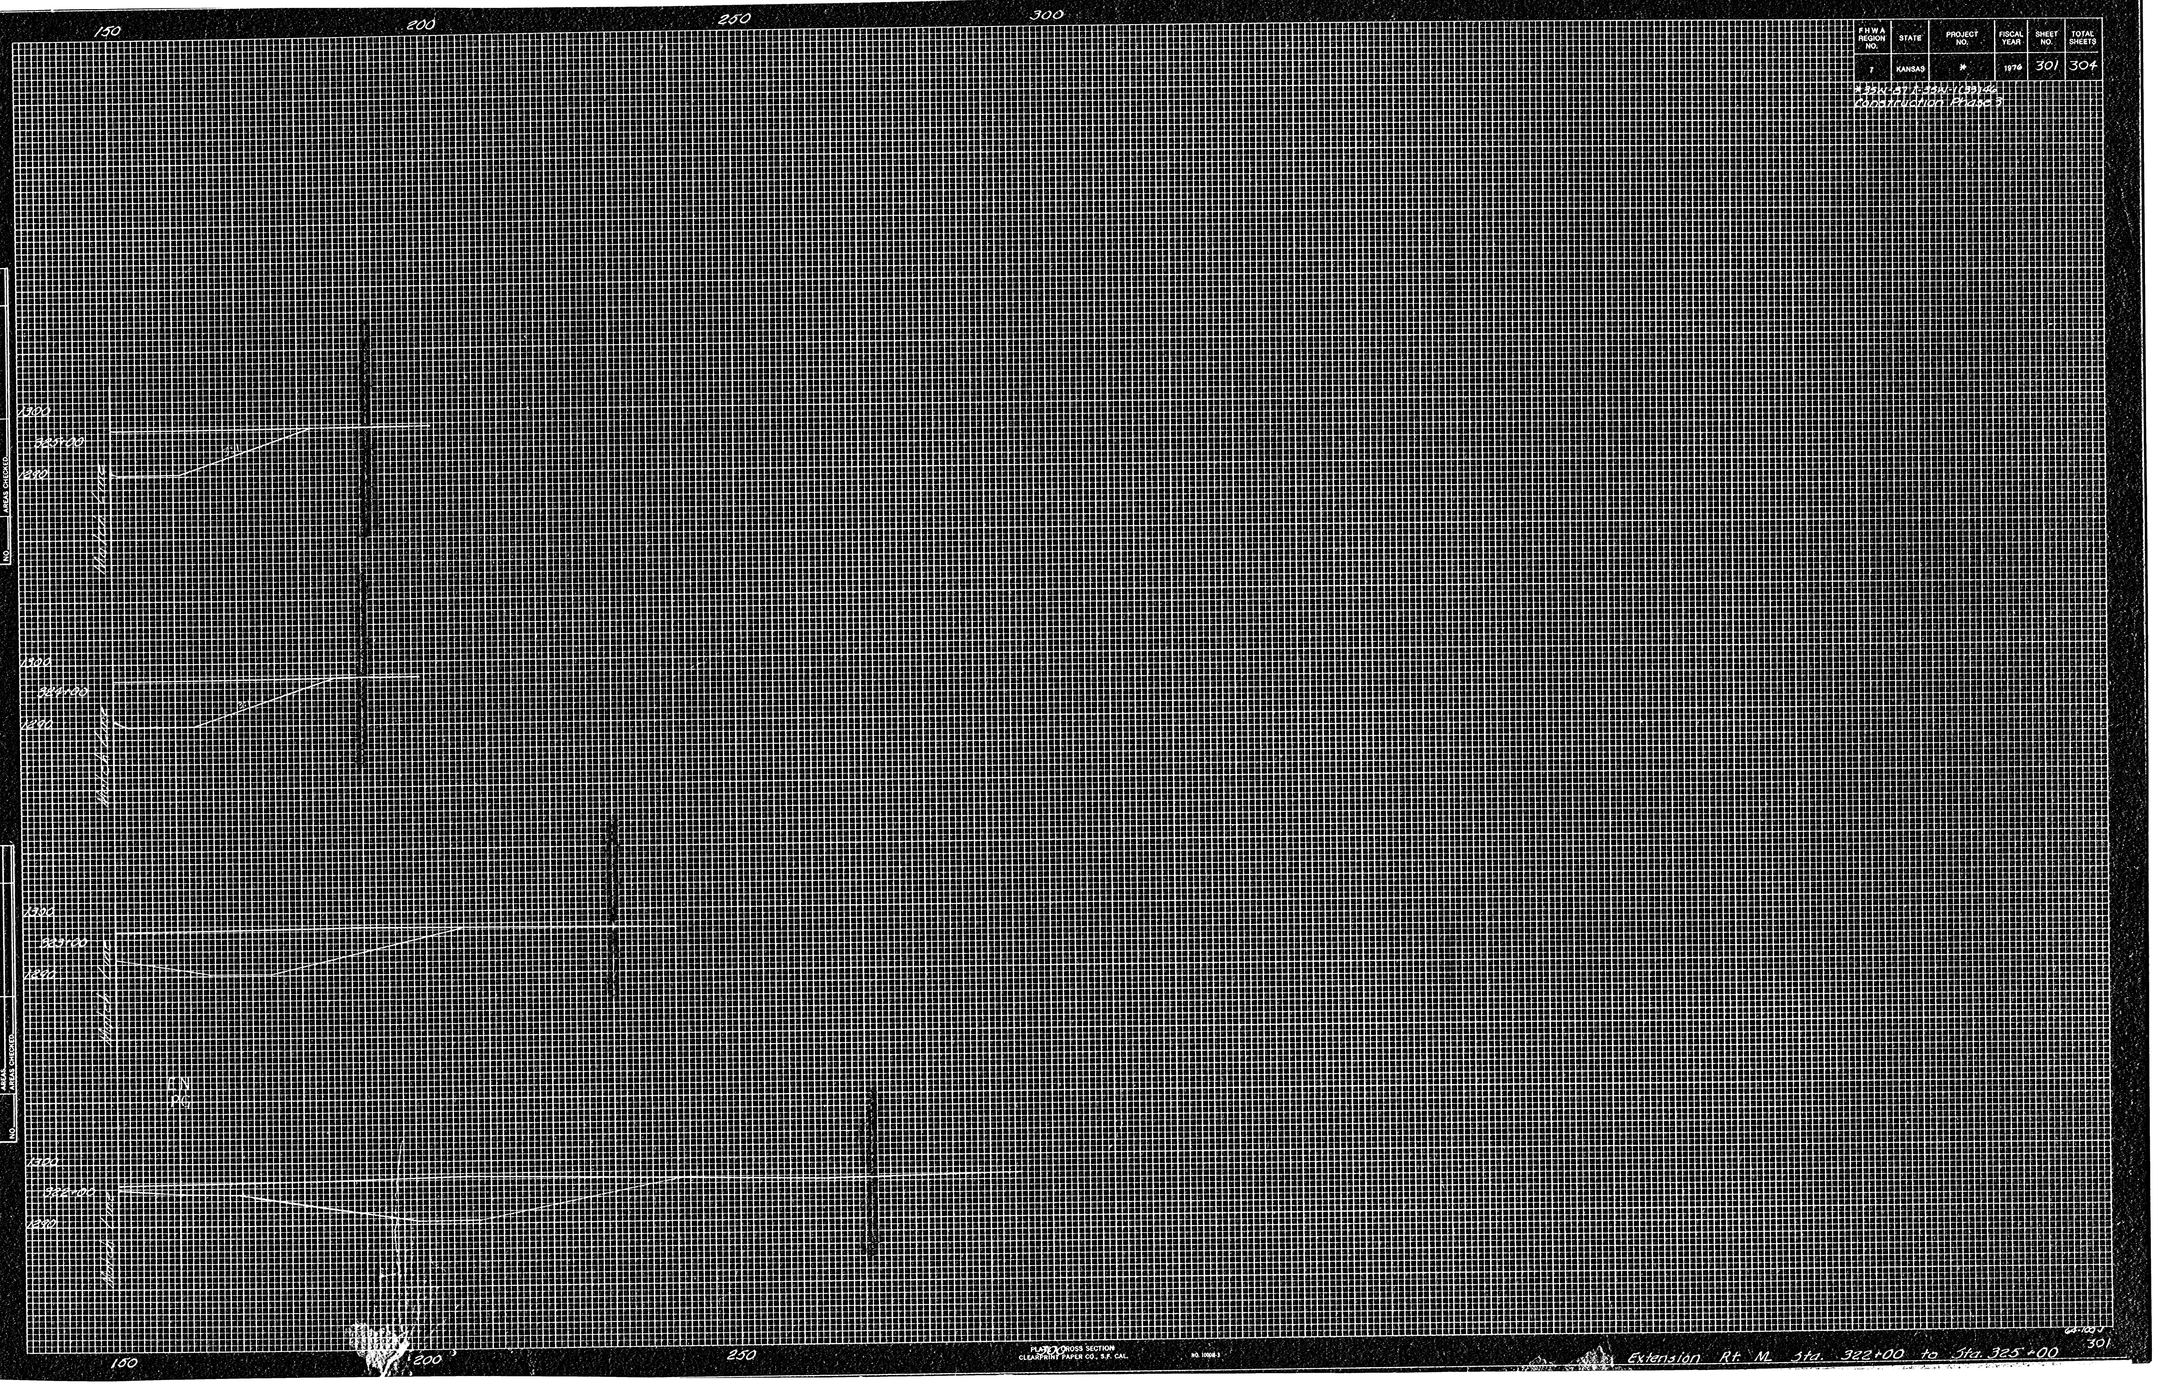

PLOT CROSS SECTION
CLEARPRINT PAPER CO., S.F. CAL.
NO. 1008-3

Extension Rt. M. Sta. 322+00 to Sta. 325+00