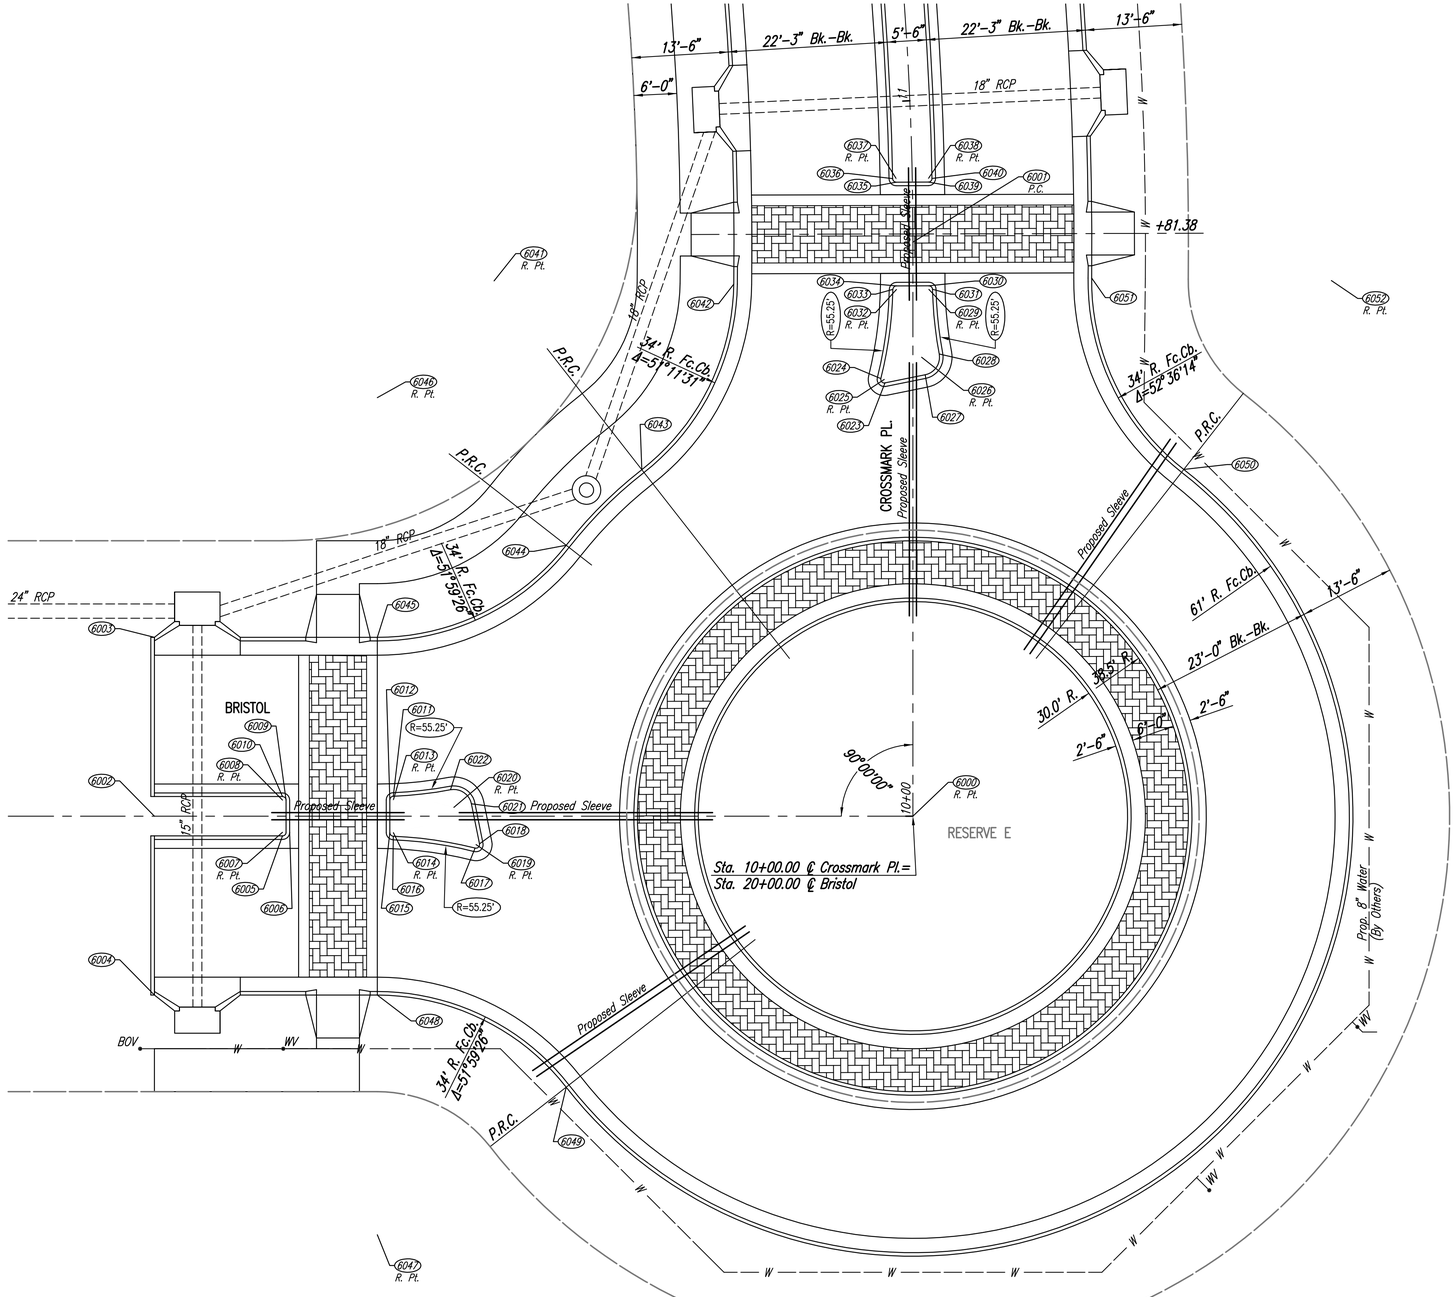

SCALE:

PLAN: LAT. & LONG. 0 10 20

COORDINATE LIST		
POINT	NORTH	EAST
6000	1,699,125.7484	1,687,999.4855
6001	1,699,206.0663	1,687,998.4754
6002	1,699,124.4153	1,687,893.4939
6003	1,699,149.4133	1,687,893.1795
6004	1,699,099.4173	1,687,893.8083
6005	1,699,121.8906	1,687,911.4256
6006	1,699,122.4032	1,687,912.4192
6007	1,699,122.3906	1,687,911.4193
6008	1,699,126.8902	1,687,911.3627
6009	1,699,126.8965	1,687,911.8627
6010	1,699,127.3902	1,687,911.3564
6011	1,699,127.6295	1,687,926.8346
6012	1,699,127.1239	1,687,926.3609
6013	1,699,127.1302	1,687,926.8609
6014	1,699,122.5405	1,687,926.9186
6015	1,699,122.5342	1,687,926.4187
6016	1,699,122.0407	1,687,926.9049
6017	1,699,120.5278	1,687,938.3631
6018	1,699,121.1192	1,687,938.9684
6019	1,699,121.0140	1,687,938.4796
6020	1,699,126.1824	1,687,935.3222
6021	1,699,126.7081	1,687,937.7663
6022	1,699,128.6339	1,687,934.8322
6023	1,699,186.2628	1,687,994.8267
6024	1,699,186.8679	1,687,994.2351
6025	1,699,186.7516	1,687,994.7214
6026	1,699,189.9120	1,687,999.8958
6027	1,699,187.4681	1,688,000.4222
6028	1,699,190.4030	1,688,002.3471
6029	1,699,199.4088	1,688,000.7951
6030	1,699,199.9087	1,688,000.7876
6031	1,699,199.4260	1,688,001.2948
6032	1,699,199.3406	1,687,996.2606
6033	1,699,199.3449	1,687,995.7606
6034	1,699,199.8405	1,687,996.2531
6035	1,699,214.3389	1,687,996.0365
6036	1,699,214.8229	1,687,995.5292
6037	1,699,214.8388	1,687,996.0290
6038	1,699,214.9065	1,688,000.5291
6039	1,699,214.4066	1,688,000.5366
6040	1,699,214.9224	1,688,001.0289
6041	1,699,199.8293	1,687,940.0127
6042	1,699,199.7999	1,687,973.5127
6043	1,699,173.7060	1,687,960.9847
6044	1,699,163.0070	1,687,950.5566
6045	1,699,149.8051	1,687,924.3255
6046	1,699,183.3024	1,687,923.9043
6047	1,699,066.3117	1,687,925.3756
6048	1,699,099.8090	1,687,924.9543
6049	1,699,087.2709	1,687,951.5091
6050	1,699,174.6911	1,688,036.7261
6051	1,699,201.2757	1,688,023.5117
6052	1,699,201.3510	1,688,057.0116

(6000) = COORDINATE POINT NO.

COORDINATES ARE TO THE BACK OF CURB, UNLESS OTHERWISE NOTED.

No.	Revision	By	Date

CROSS POINTE 2ND ADDITION–PHASE 1
PAVING AND INCIDENTAL DRAINAGE IMPROVEMENTS

ROUNDABOUT COORDINATE PLAN

JAMES L. ARMOUR, P.E.– CITY ENGINEER
CITY OF WICHITA PROJECT NO. 472–84640

Professional Engineering Consultants, P.A.
303 S. TOPEKA • WICHITA, KANSAS 67202
316-262-2691 • FAX 316-262-3033

Designed by	BDB, BMM	Job No.	35–07293–000
Drawn by	BJS, TAT	Date	October 2007

Sheet 11 of 29

Saved 12-18-2007 10:23:14 AM by BJS
Print Date 12-18-2007 10:23:34 AM
J:\SENTOUT\2007\07293\2007-12-18 to City\000\DWG\11-ROUNDABOUT COORDINATE PLAN by BJS