NOTE:
COST FOR SLOTTED RISER PIPE TO BE CONSIDERED SUBSIDIARY TO PROJECT

SLOTTED RISER PIPE DETAIL

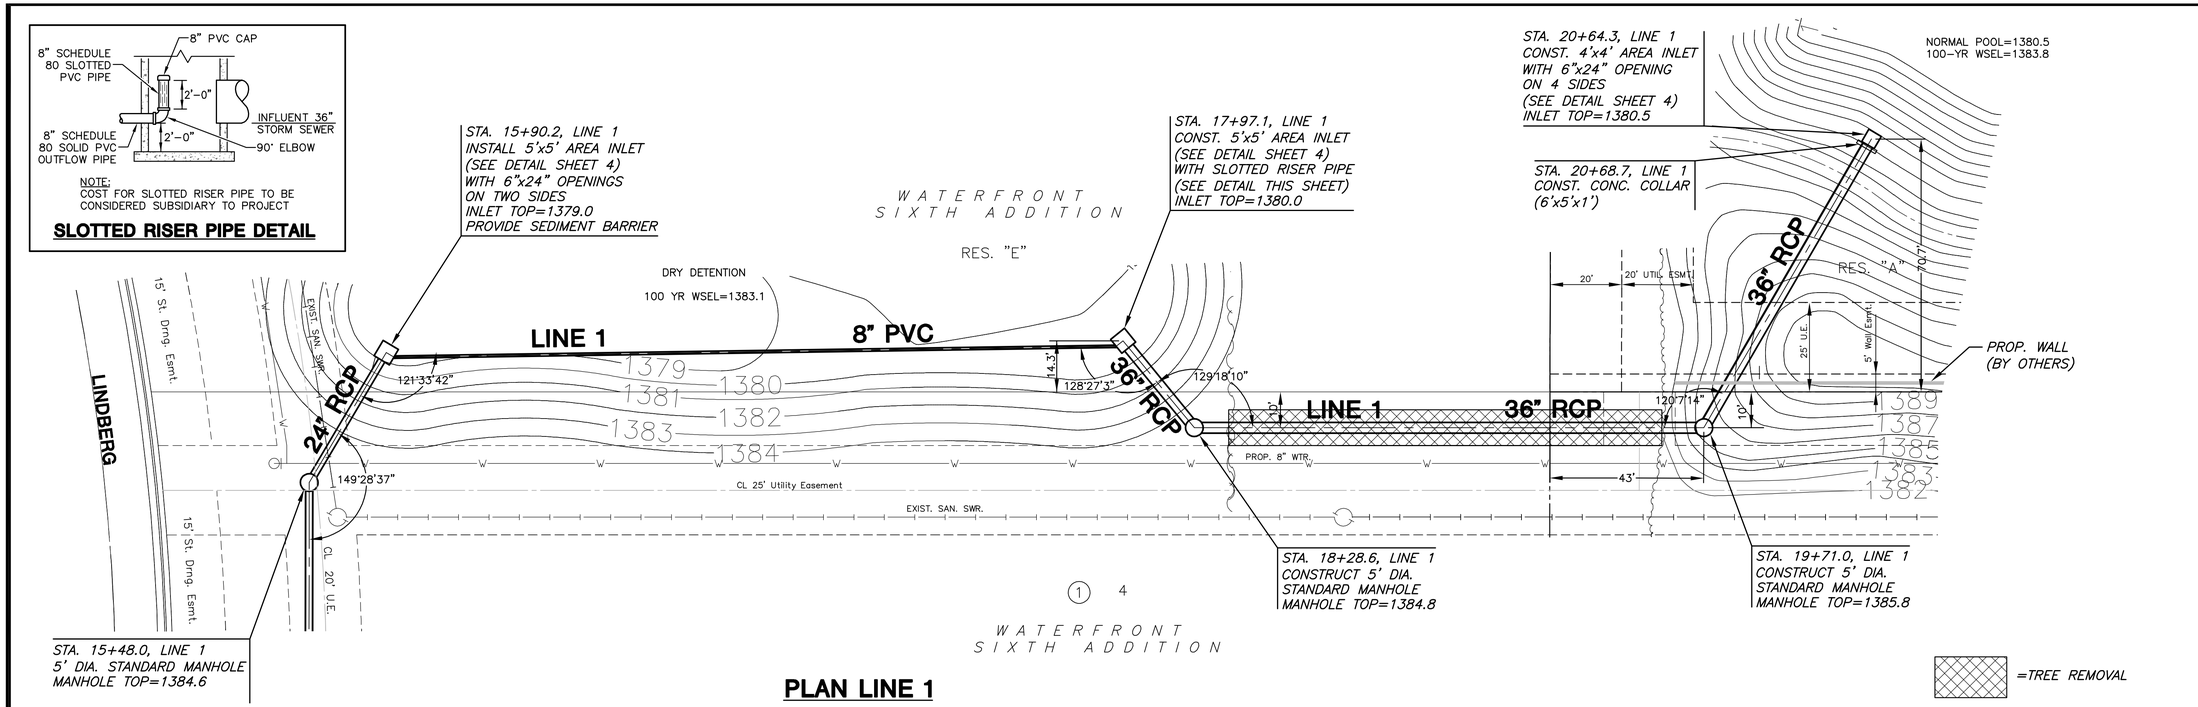

PLAN LINE 1

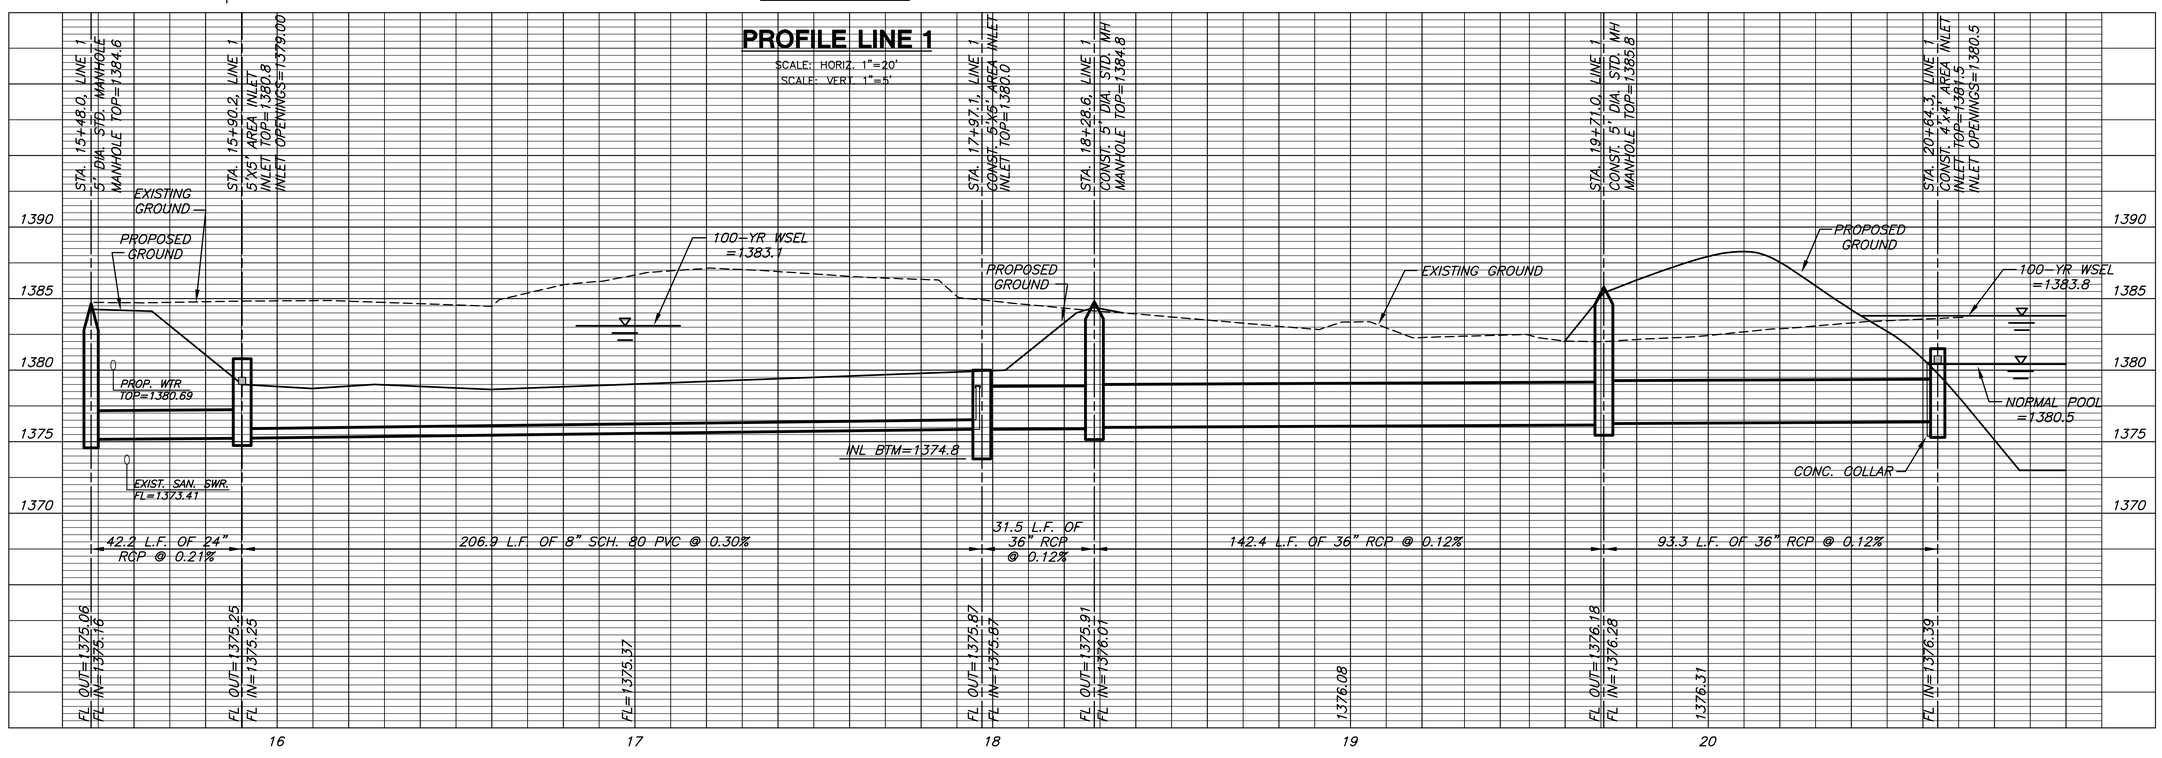

MKEC ENGINEERING CONSULTANTS, INC.
411 N. WEBB ROAD
WICHITA, KS. 67206
316-684-9600

WATERFRONT RESIDENTIAL AND GREENWICH OFFICE PARK

DRAINAGE PHASE 1

LINE 1
SHEET TITLE

468-84409
PROJECT NUMBER

SRS
DESIGN BY

MKEC
DRAWN BY

GJA
CHECKED BY

ISSUED
January 2008

REVISED

SHEET NO.
6 of 21

J:\CIVIL\06266\DWG\SWS\DRNGPH1\06266_D2.DWG

PLOTTED: Tuesday, January 22, 2008 @ 02:02PM