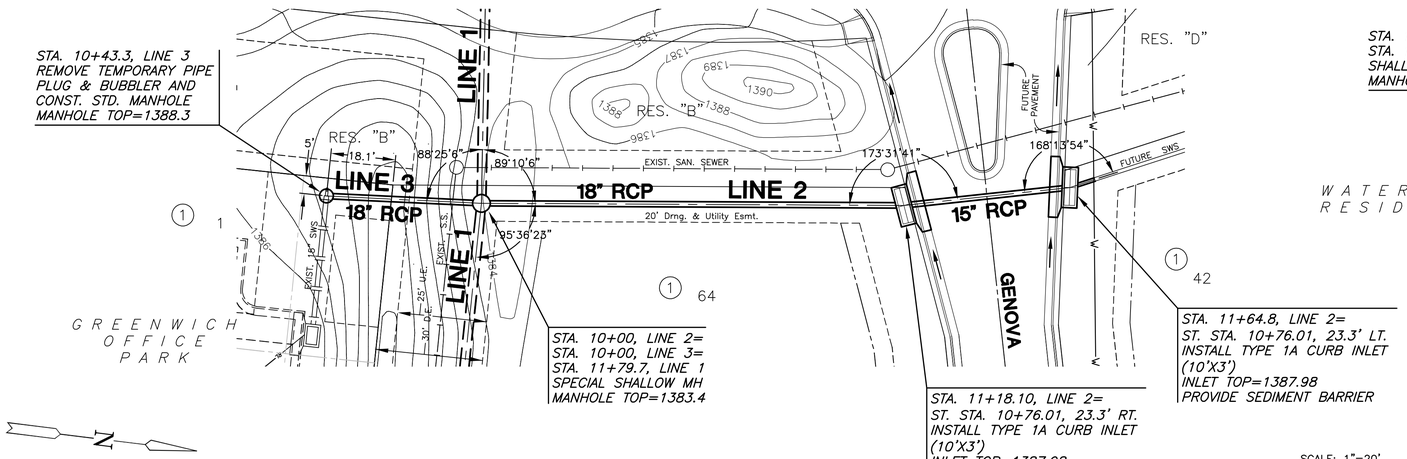

PLAN LINES 2 & 3

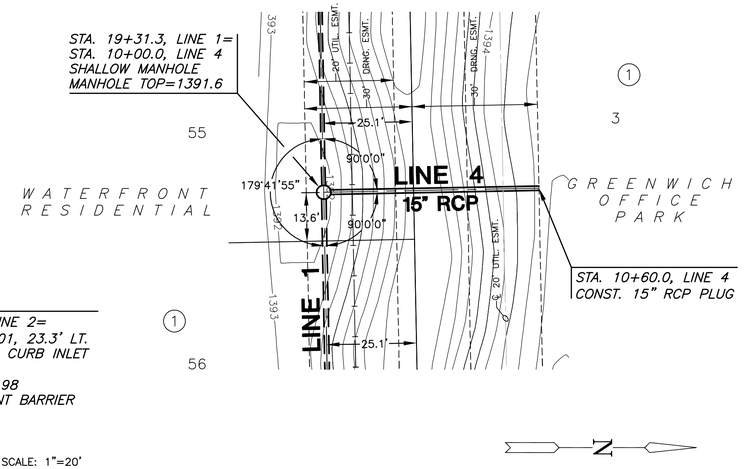

PLAN LINE 4

NOTE:
CONTRACTOR TO VERIFY LOCATION & ELEVATION OF EXISTING 18" STORM SEWER PRIOR TO CONSTRUCTION.

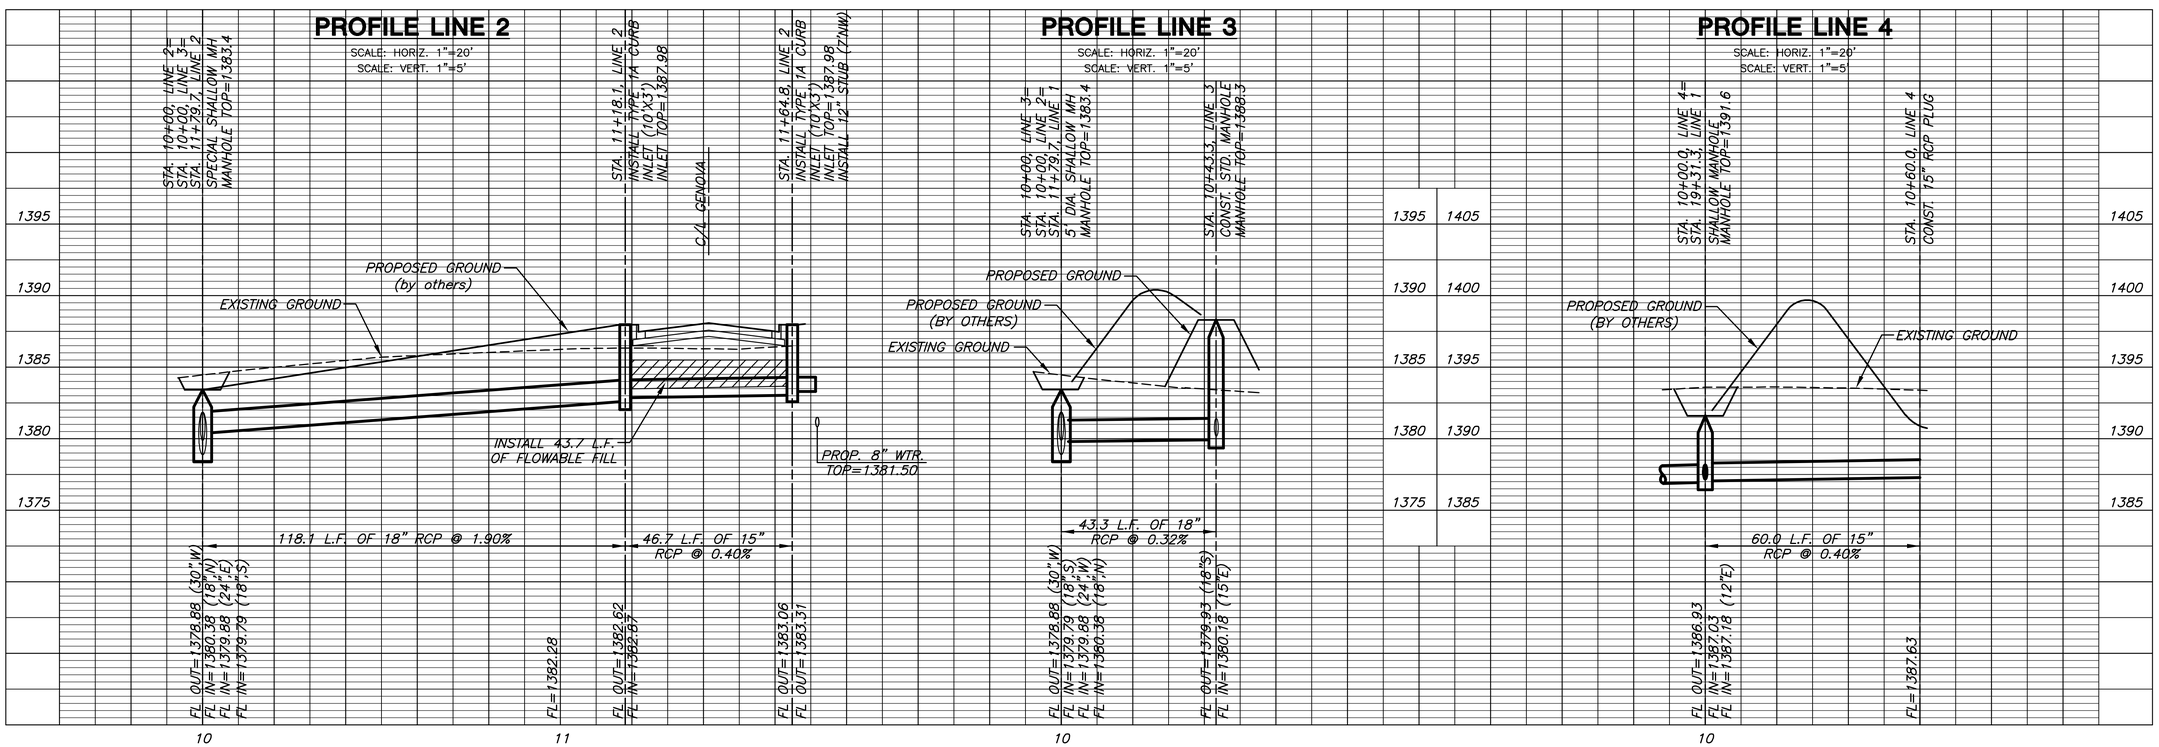

MKEC ENGINEERING CONSULTANTS, INC.
411 N. WEBB ROAD
WICHITA, KS. 67206
316 - 684 - 9600

WATERFRONT RESIDENTIAL AND GREENWICH OFFICE PARK

DRAINAGE PHASE 2

LINES 2 & 3
SHEET TITLE

468-84410
PROJECT NUMBER

ABC
DESIGN BY

ABC
DRAWN BY

ABC
CHECKED BY

ISSUED
January 2008

REVISED

SHEET NO.
7 of 15

J:\CIVIL\06266\DWG\SWS\DRNGPH2\06266_D3.DWG

PLOTTED: Wednesday, January 16, 2008 @ 11:51AM