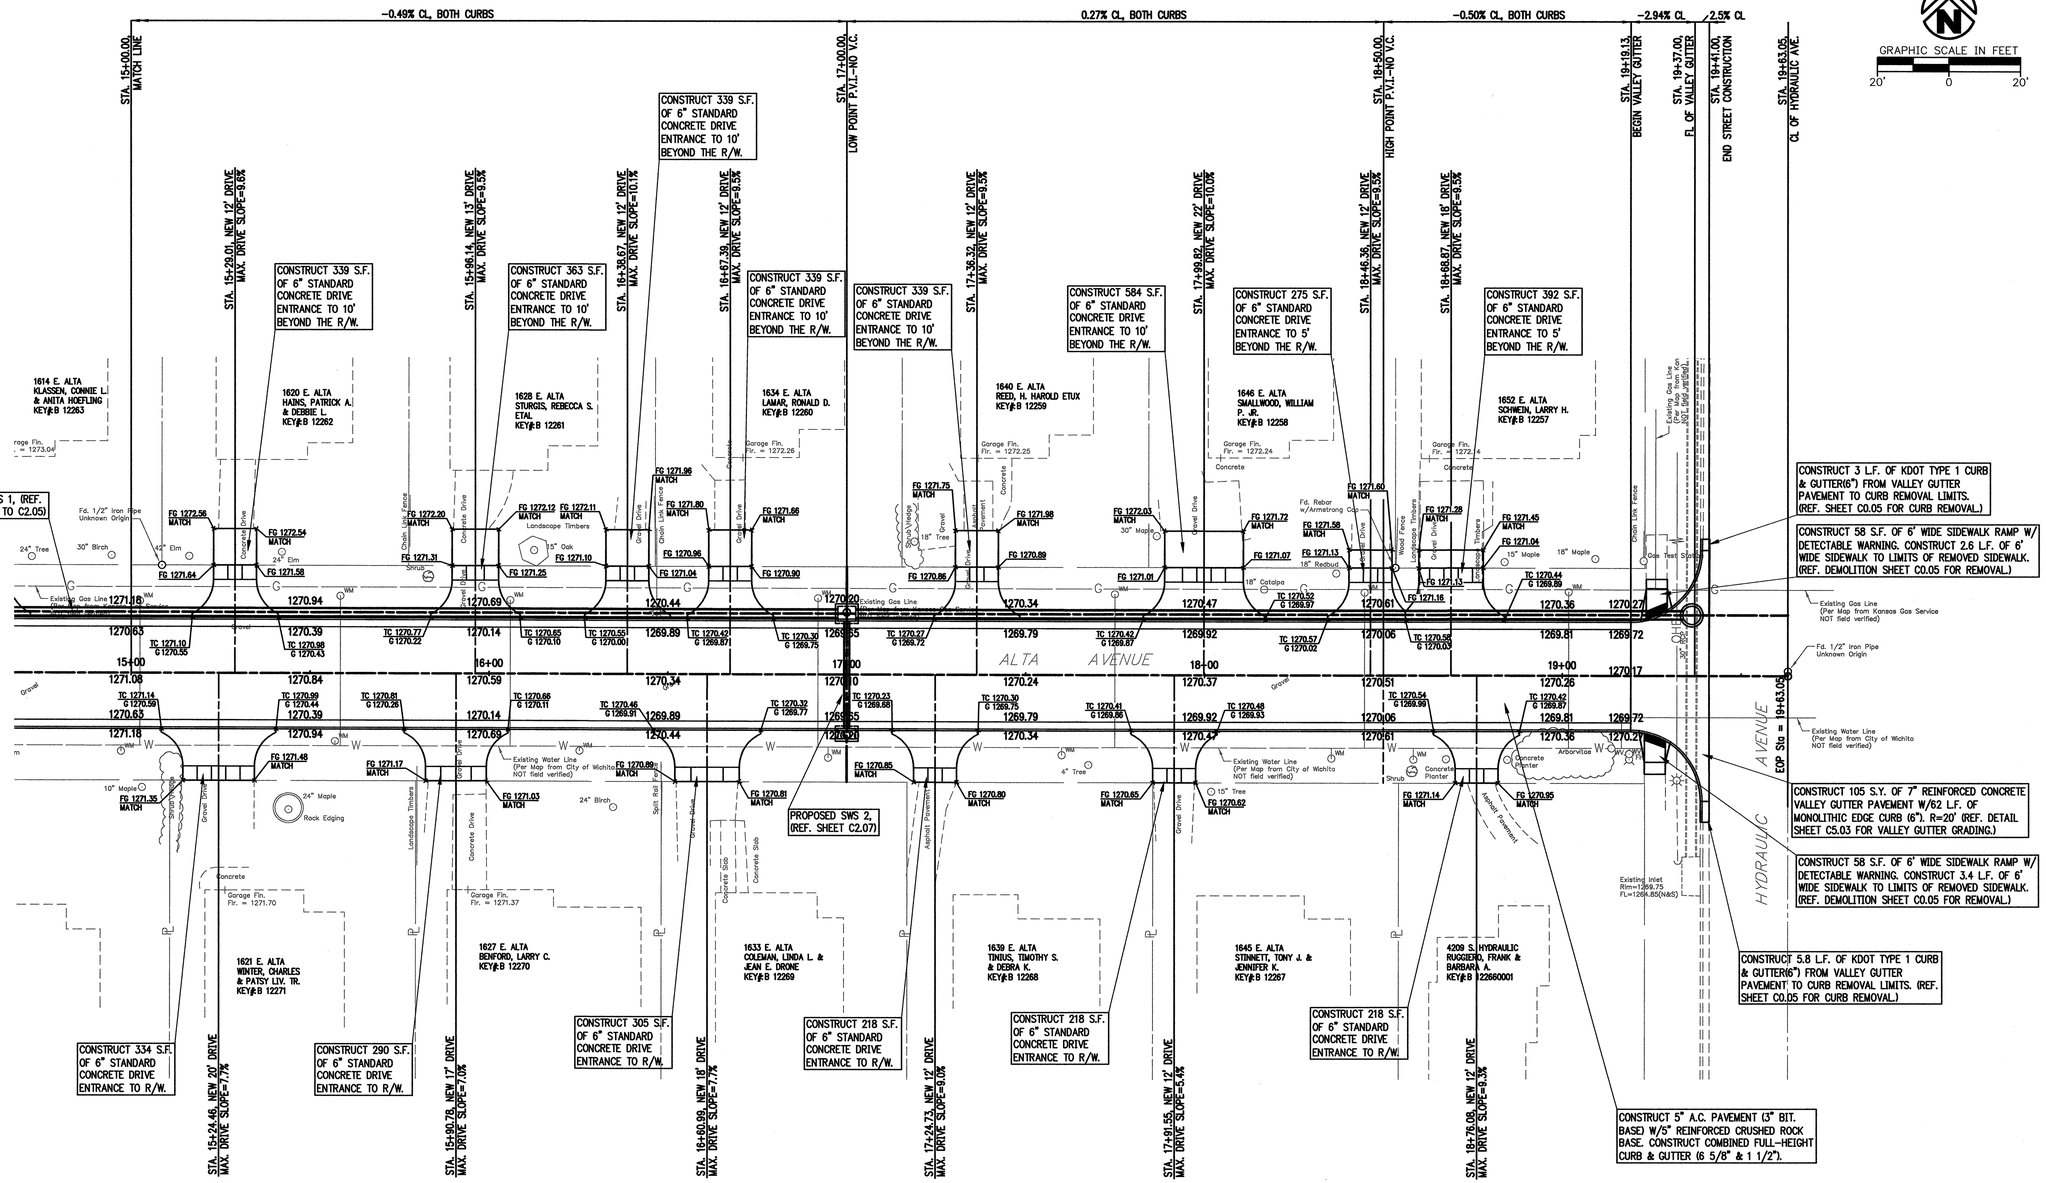

LEGEND

○	FOUND IRON PIN	1206	EXISTING INTERMEDIATE CONTOUR	X	EXISTING BARBED WIRE FENCE
●	SET IRON PIN	1206	EXISTING INDEX CONTOUR	X	EXISTING CHAIN LINK OR WIRE FENCE
☼	EXISTING LIGHT POLE		PROPOSED CURB		PROPERTY LINE
□	EXISTING POWER POLE				BUILDING SET BACK
□	EXISTING TELEPHONE PEDESTAL	SS	EXISTING SANITARY SEWER LINE (8")		EXISTING EASEMENT
VV	EXISTING WATER VALVE	G	EXISTING GAS LINE		EXISTING RIGHT OF WAY
FH	EXISTING FIRE HYDRANT	W	EXISTING WATER LINE (SPECIFY SIZE & TYPE)		GUY ANCHOR
WM	EXISTING WATER METER	UGT	EXISTING UNDERGROUND TELEPHONE		EXISTING REINFORCED CONCRETE PIPE OR CORRUGATED METAL PIPE
○	EXISTING MANHOLE	UGE	EXISTING UNDERGROUND ELECTRIC		
◎	PROPOSED MANHOLE	UGT (FIBER)	EXISTING FIBER OPTIC		EXISTING TREE
GM	EXISTING GAS METER	OHE	EXISTING OVERHEAD ELECTRIC		
	EXISTING CURB	UGTV	EXISTING UNDERGROUND TELEVISION		TREE TO BE REMOVED
		OHTV	EXISTING OVERHEAD TELEVISION		
		//	EXISTING WOOD FENCE		

ONE CALL KANSAS
KS: 1-800-344-7233
WICHITA: 316-687-2470

Crafton Tull Sparks
8200 E. 34th Street North, Bldg. 1600
Suite 1603, Wichita, KS 67226
316.634.6776 FAX: 316.634.6777
www.craftontullsparks.com
architecture | engineering

ALTA STREET DESIGN, 350' WEST OF ELLIS TO HYDRAULIC
WICHITA, KANSAS
C.O.W. PROJ. NO.: 472 84437

ISSUED FOR CONSTRUCTION

Revision

STREET PLAN 3

Drawn by	Job Number
CKW	073009-00
Checked by	Contact Person
	J. MOHLER
Date	Sheet Number
1/02/08	C1.05

DRAWING FILE NAME AND LOCATION: G:\073009-00\ENGDWG\street-plans.dwg , LAYOUT TAB: STREET P&P 3
LAST SAVED BY CW3002 , 1/02/2007 2:54:44 PM
PLOTTED BY CHRIS WINKLER (ONLY VALID ON HARD COPY)

© 2007 Crafton, Tull, Sparks & Associates, Inc.