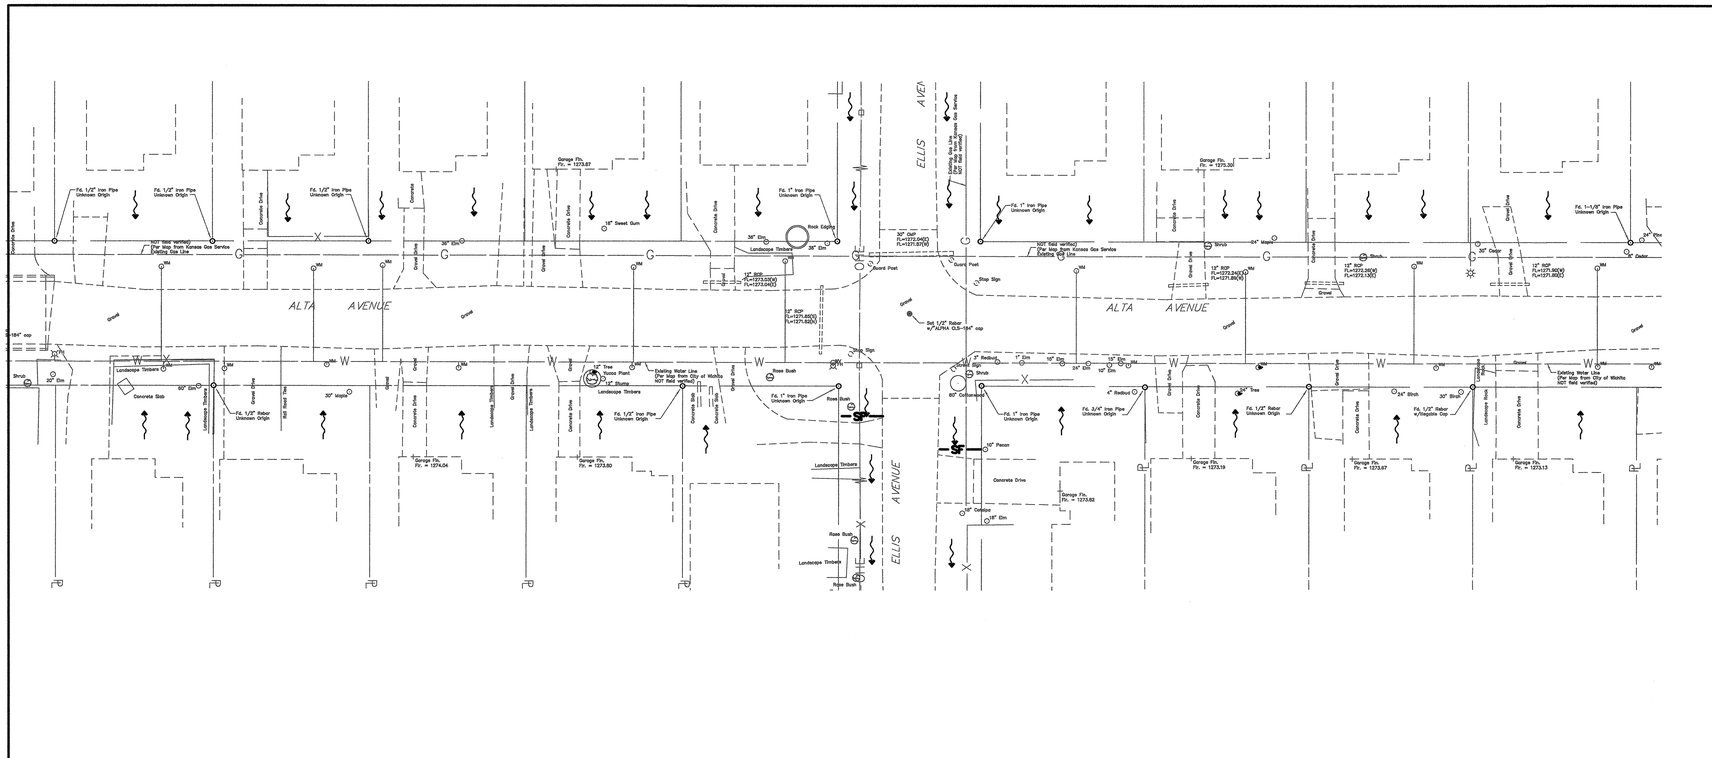

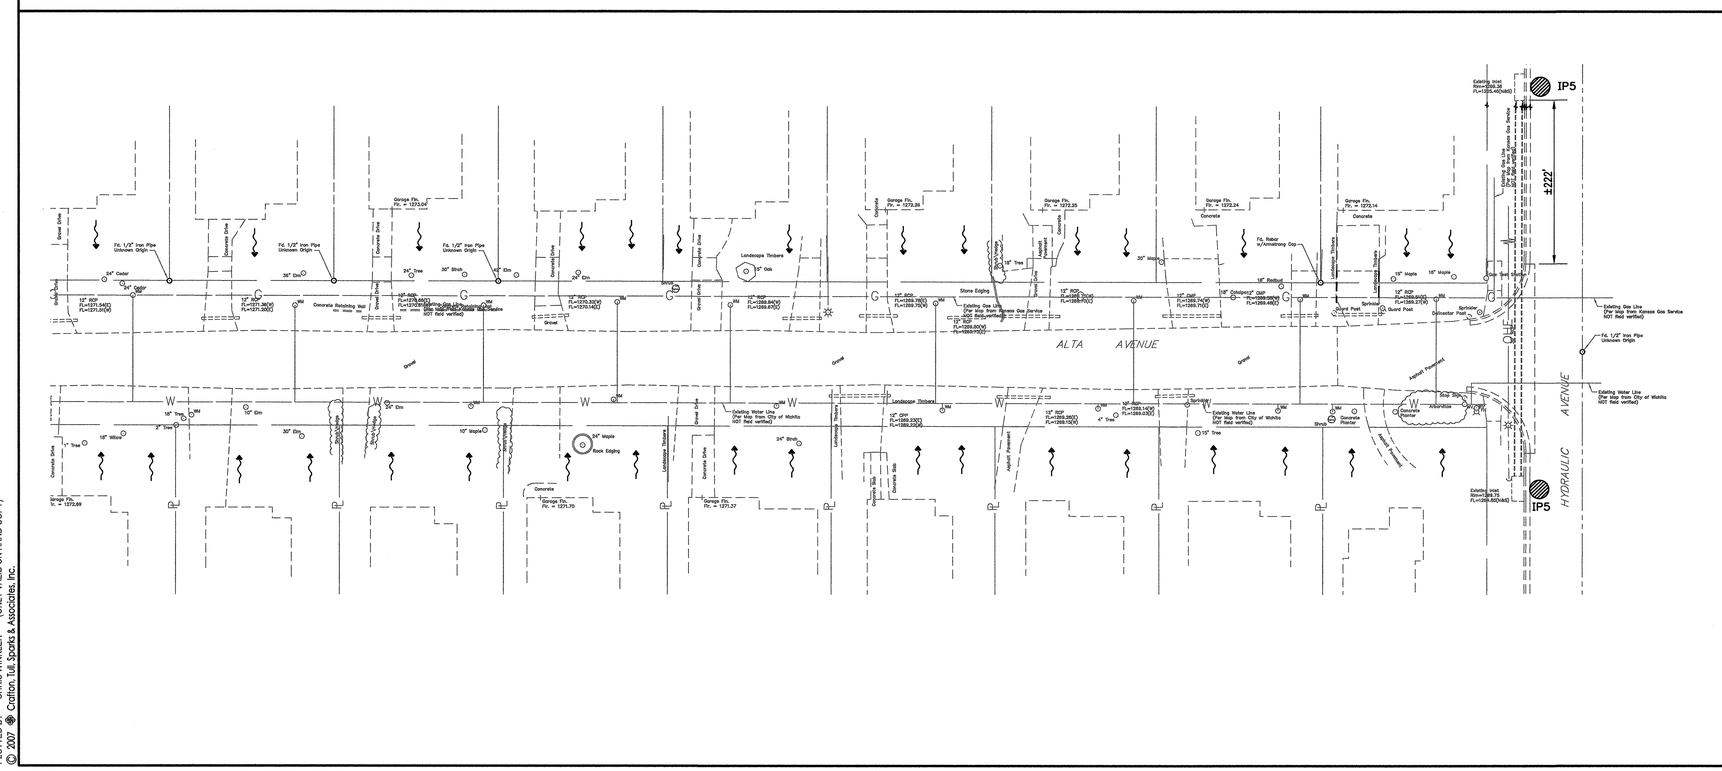

ONE CALL KANSAS

KS: 1-800-344-7233
WICHITA: 316-687-2470

GRAPHIC SCALE IN FEET
30' 0 30'

EROSION NOTES

PS — PS PERMANENT SEEDING

TPS — TPS TEMPORARY PARKING AND STORAGE

PROVIDE BARRICADE AT ALL ENTRANCE LOCATION W/O TEMP STONE CONSTRUCTION EXIT

PROPOSED

BOUNDARY LINE
RIGHT OF WAY LINE
LIMITS OF DISTURBANCE
GRADE BREAK
XXX — CONTOUR ELEVATIONS
STORM DRAIN
EXISTING DRAINAGE FLOW DIRECTION
LIMITS OF DRAINAGE SUB-BASIN

EROSION DETAILS

AV — AV ANTI-VORTEX DEVICE
CD — ROCK CHECK DAM
CE — TEMPORARY STONE CONSTRUCTION EXIT
DD — TEMPORARY DIVERSION DITCH
DS — DEWATERING SYSTEM / STRUCTURE
SF — SF TEMPORARY SILT FENCE
ST — ST TEMPORARY SEDIMENT TRAP

IP1 — BLOCK AND AGGREGRATE INLET SEDIMENT FILTER
IP3 — GRAVEL AND WIRE MESH INLET SEDIMENT FILTER
IP5 — GRAVEL CURB INLET SEDIMENT FILTER
IP6 — SILT FENCE INLET PROTECTION

EROSION DETAILS

OP1 — OUTLET PROTECTION RIP-RAP PAD (SEE SIZE THIS SHEET)
ECL — PERMANENT EROSION CONTROL LINING
SB — SB TEMPORARY SEDIMENT BASIN
INLET PROTECTION

NOTE: SEE SITE PLAN FOR EXISTING LEGEND SYMBOLS

JASON C. MOHLER LICENSED 18722 KANSAS PROFESSIONAL ENGINEER 1/2/2008

Crafton Tull Sparks
8200 E. 34th Street North, Bldg. 1600
Suite 1603, Wichita, KS 67226
316.634.6776 FAX: 316.634.6777
www.craftontullsparks.com
architecture | engineering

ALTA STREET DESIGN, 350' WEST OF ELLIS TO HYDRAULIC
WICHITA, KANSAS
C.O.W. PROJ. NO.: 472 84437

ISSUED FOR CONSTRUCTION

Revision

EROSION CONTROL PH 1

Drawn by	Job Number
CKW	073009-00
Checked by	Contact Person
	J. MOHLER
Date	Sheet Number
1/02/08	C1.07

DRAWING FILE NAME AND LOCATION: G:\073009-00\ENGD\WG\tension control Ph1.dwg
LAST SAVED BY CW3002 , 10/16/2007 3:26:22 PM
PLOTTED BY CHRIS WINKLER (ONLY VALID ON HARD COPY)
, LAYOUT TAB: EROSION PH 1

© 2007 Crafton, Tull, Sparks & Associates, Inc.