CONTRACTOR SHALL SEED IN-KIND APPROXIMATELY 2,905 S.Y. OF DISTURBED AREAS. CONTRACTOR SHALL REFER TO GENERAL NOTE NO. 23 ON TITLE SHEET FOR RESTORATION OF DISTURBED GRASS AREAS.

CONTRACTOR SHALL INSTALL 1,550 S.Y. OF 8' WIDE "BACK OF CURB PROTECTION" (CURLEX 1 EXCELSIOR EROSION BLANKET) BEHIND BACK OF CURB ALONG THE LENGTH OF PROJECT. (REF. BMP DETAIL SHEETS C5.06 THRU C5.10.)

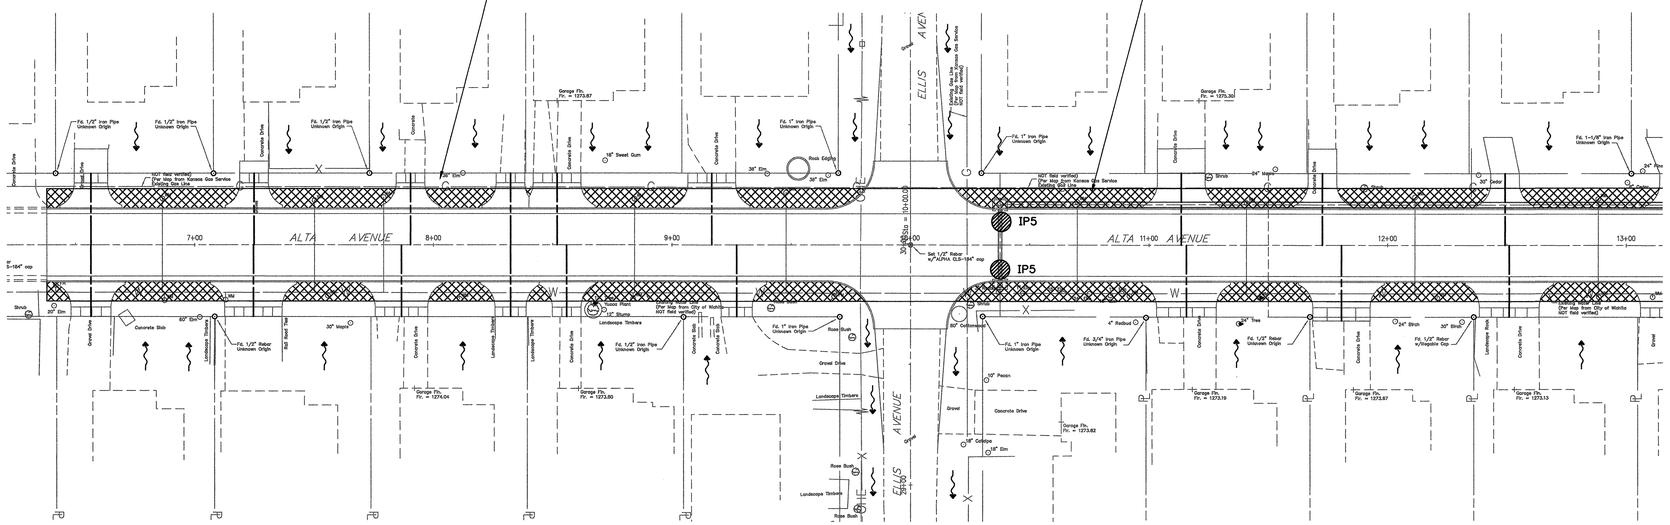

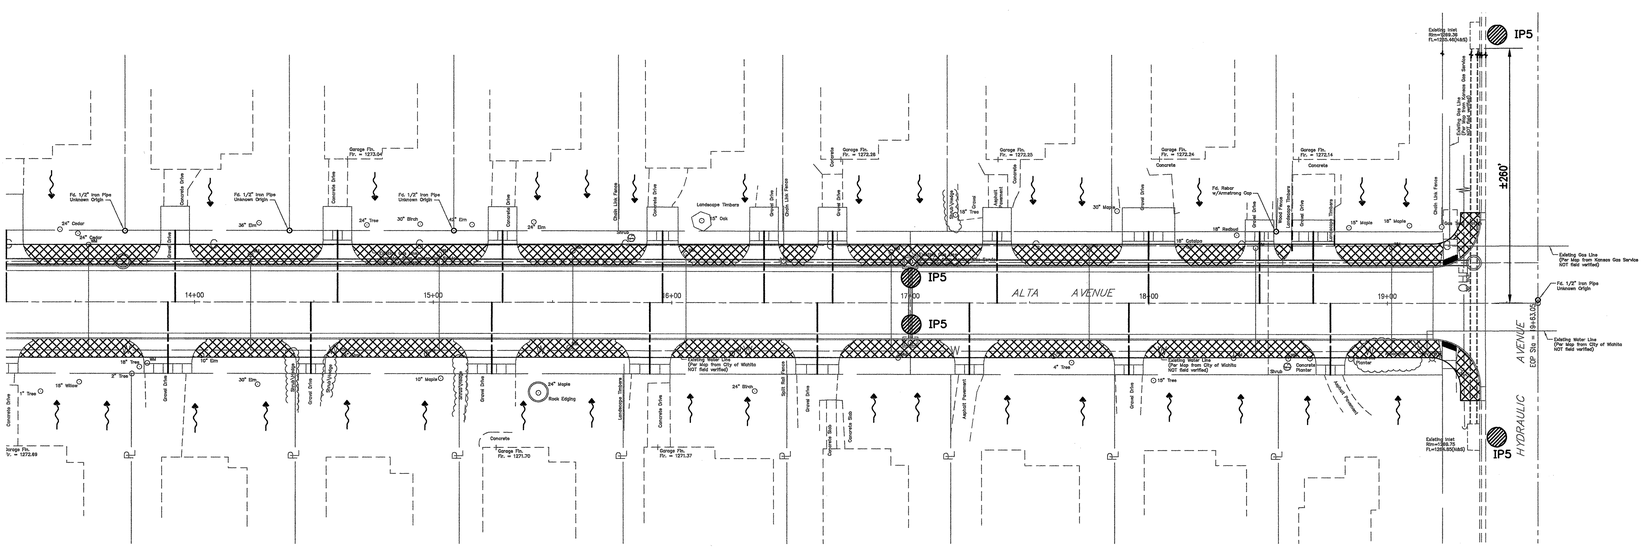

ONE CALL KANSAS

KS: 1-800-344-7233
WICHITA: 316-687-2470

GRAPHIC SCALE IN FEET
30' 0 30'

EROSION NOTES

- PS — PERMANENT SEEDING
- TPS — TEMPORARY PARKING AND STORAGE
- PROVIDE BARRICADE AT ALL ENTRANCE LOCATION W/O TEMP STONE CONSTRUCTION EXIT

PROPOSED

- BOUNDARY LINE
- RIGHT OF WAY LINE
- LIMITS OF DISTURBANCE
- GRADE BREAK
- XXX — CONTOUR ELEVATIONS
- STORM DRAIN
- EXISTING DRAINAGE FLOW DIRECTION
- LIMITS OF DRAINAGE SUB-BASIN

EROSION DETAILS

- AV — ANTI-VORTEX DEVICE
- CD — ROCK CHECK DAM
- CE — TEMPORARY STONE CONSTRUCTION EXIT
- DD — TEMPORARY DIVERSION DITCH
- DS — DEWATERING SYSTEM / STRUCTURE
- SF — TEMPORARY SILT FENCE
- ST — TEMPORARY SEDIMENT TRAP
- IP1 — BLOCK AND AGGREGRATE INLET SEDIMENT FILTER
- IP3 — GRAVEL AND WIRE MESH INLET SEDIMENT FILTER
- IP5 — GRAVEL CURB INLET SEDIMENT FILTER
- IP6 — SILT FENCE INLET PROTECTION

EROSION DETAILS

- OP1 — OUTLET PROTECTION RIP-RAP PAD (SEE SIZE THIS SHEET)
- ECB — EROSION CONTROL BLANKET
- SB — TEMPORARY SEDIMENT BASIN
- INLET PROTECTION

NOTE: SEE SITE PLAN FOR EXISTING LEGEND SYMBOLS

JASON C. MOHLER LICENSED 18722 KANSAS PROFESSIONAL ENGINEER 1/2/2008

Crafton Tull Sparks
8200 E. 34th Street North, Bldg. 1600
Suite 1603, Wichita, KS 67226
316.634.6776 FAX: 316.634.6777
www.craftontullsparks.com
architecture | engineering

ALTA STREET DESIGN, 350' WEST OF ELLIS TO HYDRAULIC
WICHITA, KANSAS
C.O.W. PROJ. NO.: 472 84437

ISSUED FOR CONSTRUCTION

Revision

EROSION CONTROL PH 2

Drawn by	Job Number
CKW	073009-00
Checked by	Contact Person
	J. MOHLER
Date	Sheet Number
1/02/08	C1.08

DRAWING FILE NAME AND LOCATION: G:\073009-00\ENGIDWG\tersion control Ph2.dwg
LAST SAVED BY: CW3002 , 10/16/2007 3:26:59 PM
PLOTTED BY: CHRIS WINKLER (ONLY VALID ON HARD COPY)
LAYOUT TAB: EROSION PH 2

© 2007 Crafton, Tull, Sparks & Associates, Inc.