LEGEND

- FOUND IRON PIN
- SET IRON PIN
- EXISTING LIGHT POLE
- EXISTING POWER POLE
- EXISTING TELEPHONE PEDESTAL
- EXISTING WATER VALVE
- EXISTING FIRE HYDRANT
- EXISTING WATER METER
- EXISTING MANHOLE
- EXISTING GAS METER
- EXISTING CURB
- EXISTING INTERMEDIATE CONTOUR
- EXISTING INDEX CONTOUR
- PROPOSED CURB
- EXISTING SANITARY SEWER LINE (8")
- EXISTING GAS LINE
- EXISTING WATER LINE (SPECIFY SIZE & TYPE)
- EXISTING UNDERGROUND TELEPHONE
- EXISTING UNDERGROUND ELECTRIC
- EXISTING FIBER OPTIC
- EXISTING OVERHEAD ELECTRIC
- EXISTING UNDERGROUND TELEVISION
- EXISTING OVERHEAD TELEVISION
- EXISTING WOOD FENCE
- EXISTING BARBED WIRE FENCE
- EXISTING CHAIN LINK OR WIRE FENCE
- PROPERTY LINE
- BUILDING SET BACK
- EXISTING EASEMENT
- EXISTING RIGHT OF WAY
- GUY ANCHOR
- EXISTING REINFORCED CONCRETE PIPE OR CORRUGATED METAL PIPE
- EXISTING TREE
- TREE TO BE REMOVED

GRAPHIC SCALE IN FEET
20' 0 20'

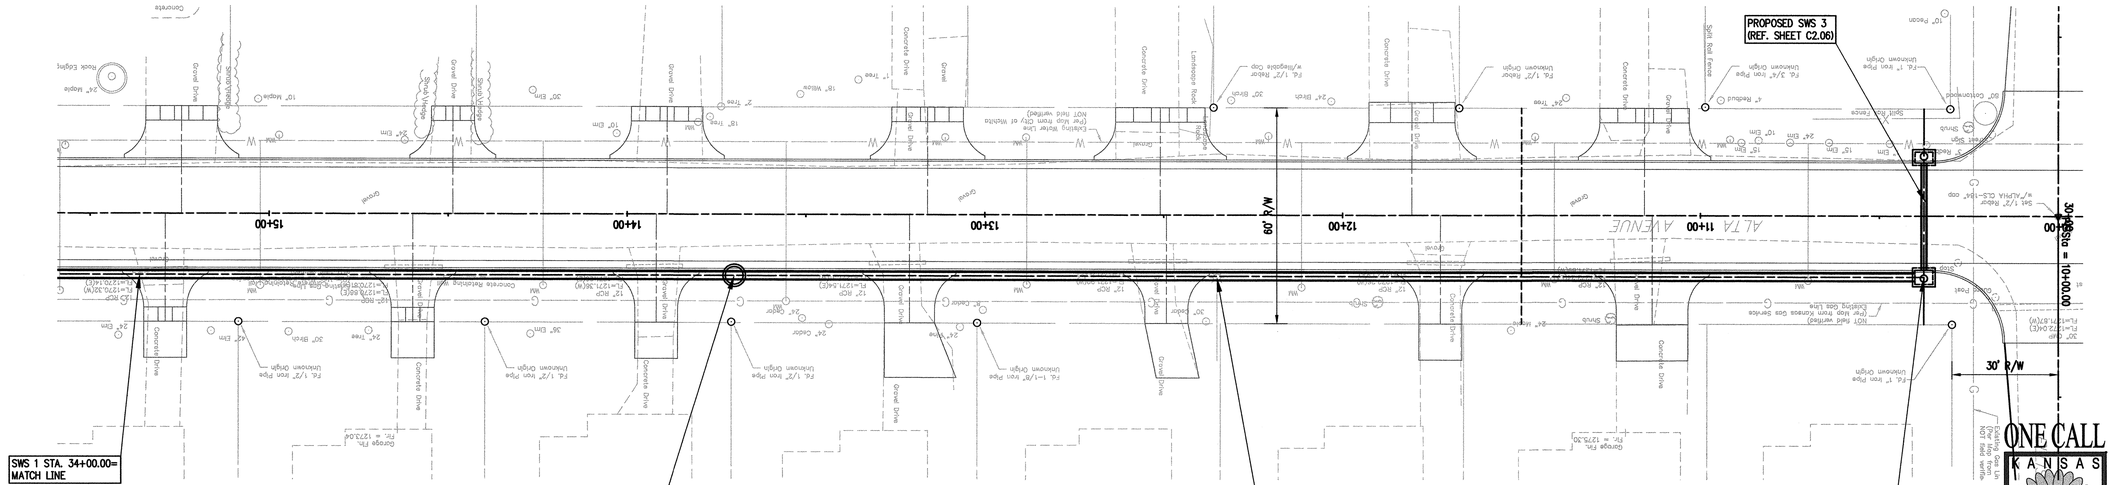

ONE CALL KANSAS
KS: 1-800-344-7233
WICHITA: 316-687-2470

WATER SERVICE LINE CONFLICTS NOTE

PROPOSED STORM WATER SEWER SYSTEM CONFLICTS WITH EXISTING LONG WATER SERVICE LINES THAT SERVE THE NORTH SIDE OF ALTA AVENUE. WITH MINIMAL DISRUPTION TO THE HOMEOWNERS, THE CONTRACTOR SHALL ADJUST EXISTING SERVICE LINES AS NECESSARY TO INSTALL STORM WATER SEWER SYSTEM. CONTRACTOR IS RESPONSIBLE FOR ALL COSTS AND FEES ASSOCIATED WITH THE WATER SERVICE LINE ADJUSTMENTS. (ALL EXPENSES ASSOCIATED WITH THE WATER LINE ADJUSTMENTS ARE SUBSIDIARY TO THE INSTALLATION OF THE STORM WATER SEWER PIPE.)

SWS 1–PLAN & PROFILE(CONT'D)

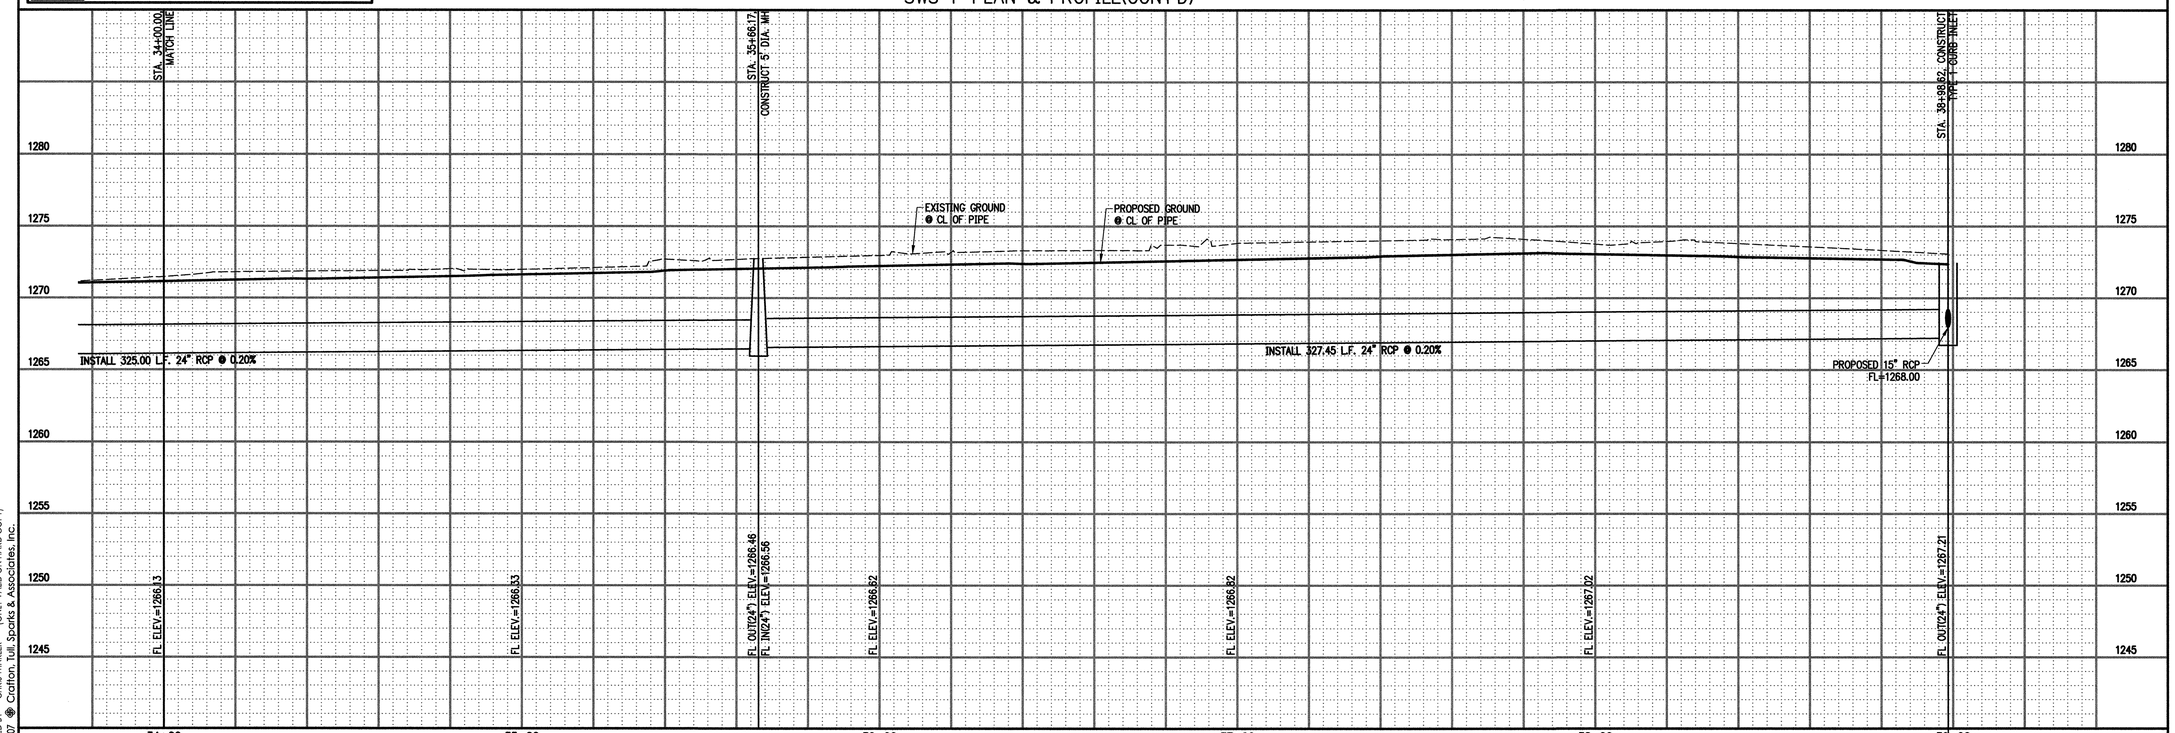

Crafton Tull Sparks
8200 E. 34th Street North, Bldg. 1600
Suite 1603, Wichita, KS 67226
316.634.6776 FAX: 316.634.6777
www.craftontullsparks.com
architecture | engineering

ALTA STREET DESIGN 350' WEST OF ELLIS TO HYDRAULIC WICHITA, KANSAS
C.O.W. PROJ. NO.: 472 84437

ISSUED FOR CONSTRUCTION

Revisions

SWS 1 P&P (CONT'D)

Drawn by	Job Number
CKW	073009-00
Checked by	Contact Person
	J. MOHLER
Date	Sheet Number
1/02/08	C2.02

DRAWING FILE NAME AND LOCATION: G:\073009-00\ENG\DWG\Laws-p&p.dwg
LAST SAVED BY CW3002 11/26/2007 2:54:24 PM
PLOTTED BY CHRIS WINKLER (ONLY VALID ON HARD COPY)
© 2007 Crafton, Tull, Sparks & Associates, Inc.
LAYOUT TAB: SWS 1 P&P (CONT'D)