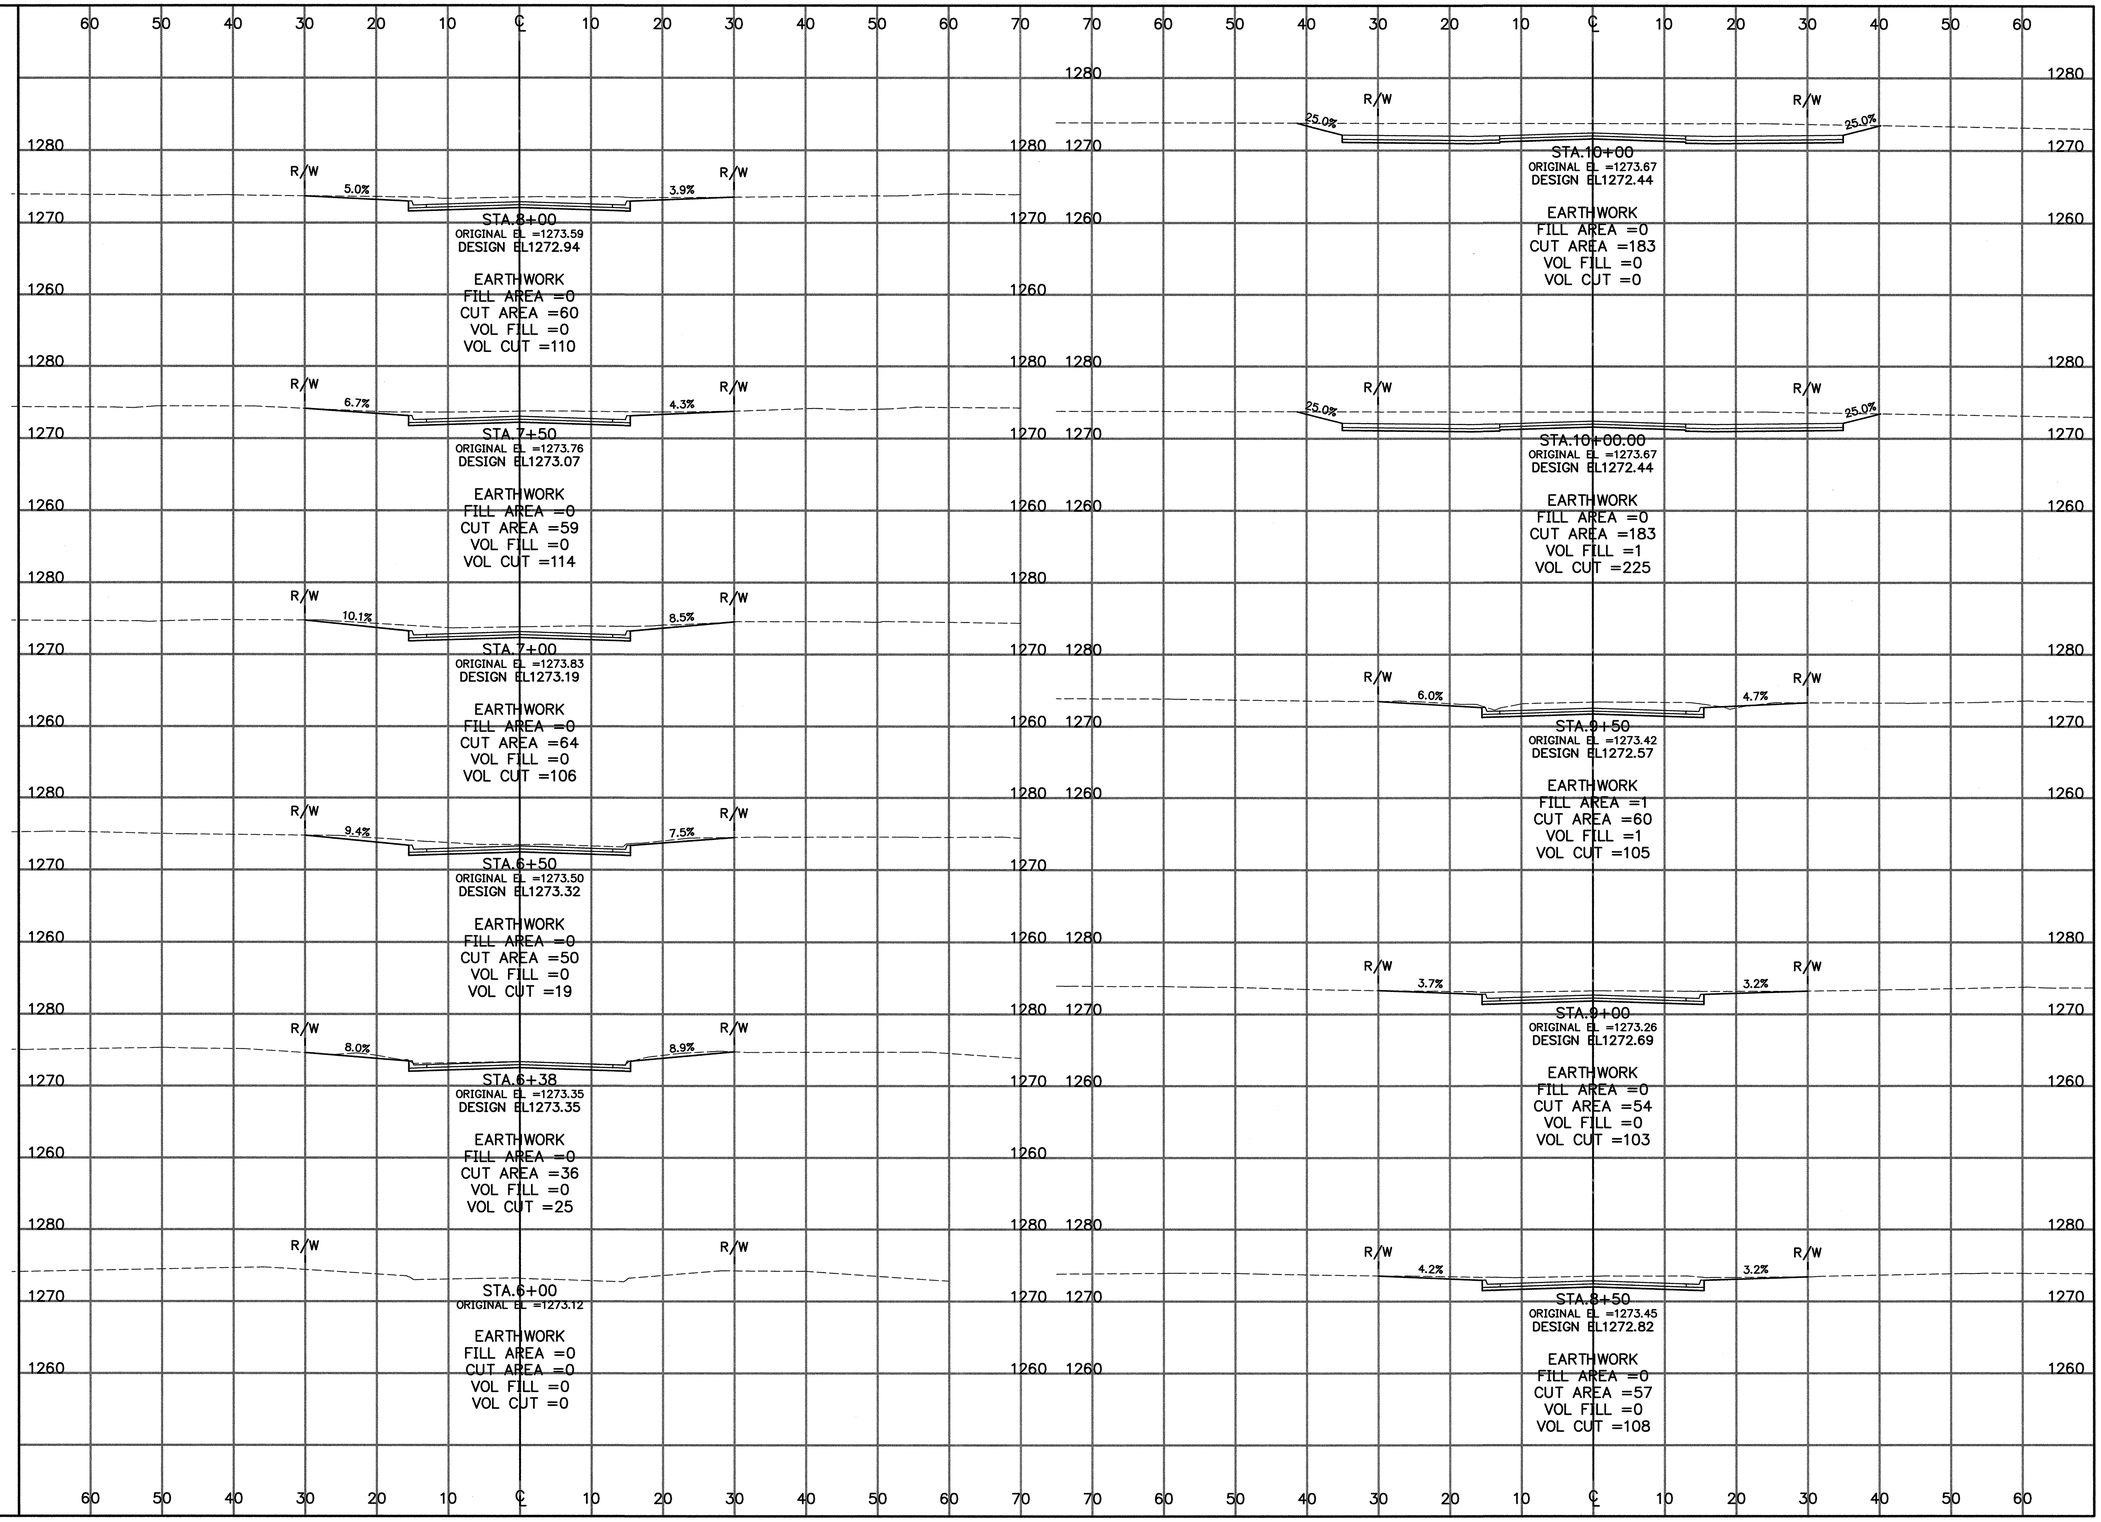

Crafton Tull Sparks
8200 E. 34th Street North, Bldg. 1600
Suite 1603, Wichita, KS 67226
316.634.6776 FAX: 316.634.6777
www.craftontullsparks.com
architecture | engineering

ALTA STREET DESIGN, 350' WEST OF ELLIS TO HYDRAULIC
WICHITA, KANSAS
C.O.W. PROJ. NO.: 472 84437

ISSUED FOR CONSTRUCTION

Revision

ALTA CROSS SECTIONS 1

Drawn by	Job Number
CKW	073009-00
Checked by	Contact Person
	J. MOHLER

Date	Sheet Number
1/02/08	C8.01

DRAWING FILE NAME AND LOCATION: G:\073009-00\ENGDWG\CTAX-Section001Alta.dwg
LAST SAVED BY CW3002 , 9/24/2007 1:02:39 PM
PLOTTED BY CHRIS WINKLER (ONLY VALID ON HARD COPY)

© 2007 Crafton, Tull, Sparks & Associates, Inc.

. LAYOUT TAB: X1