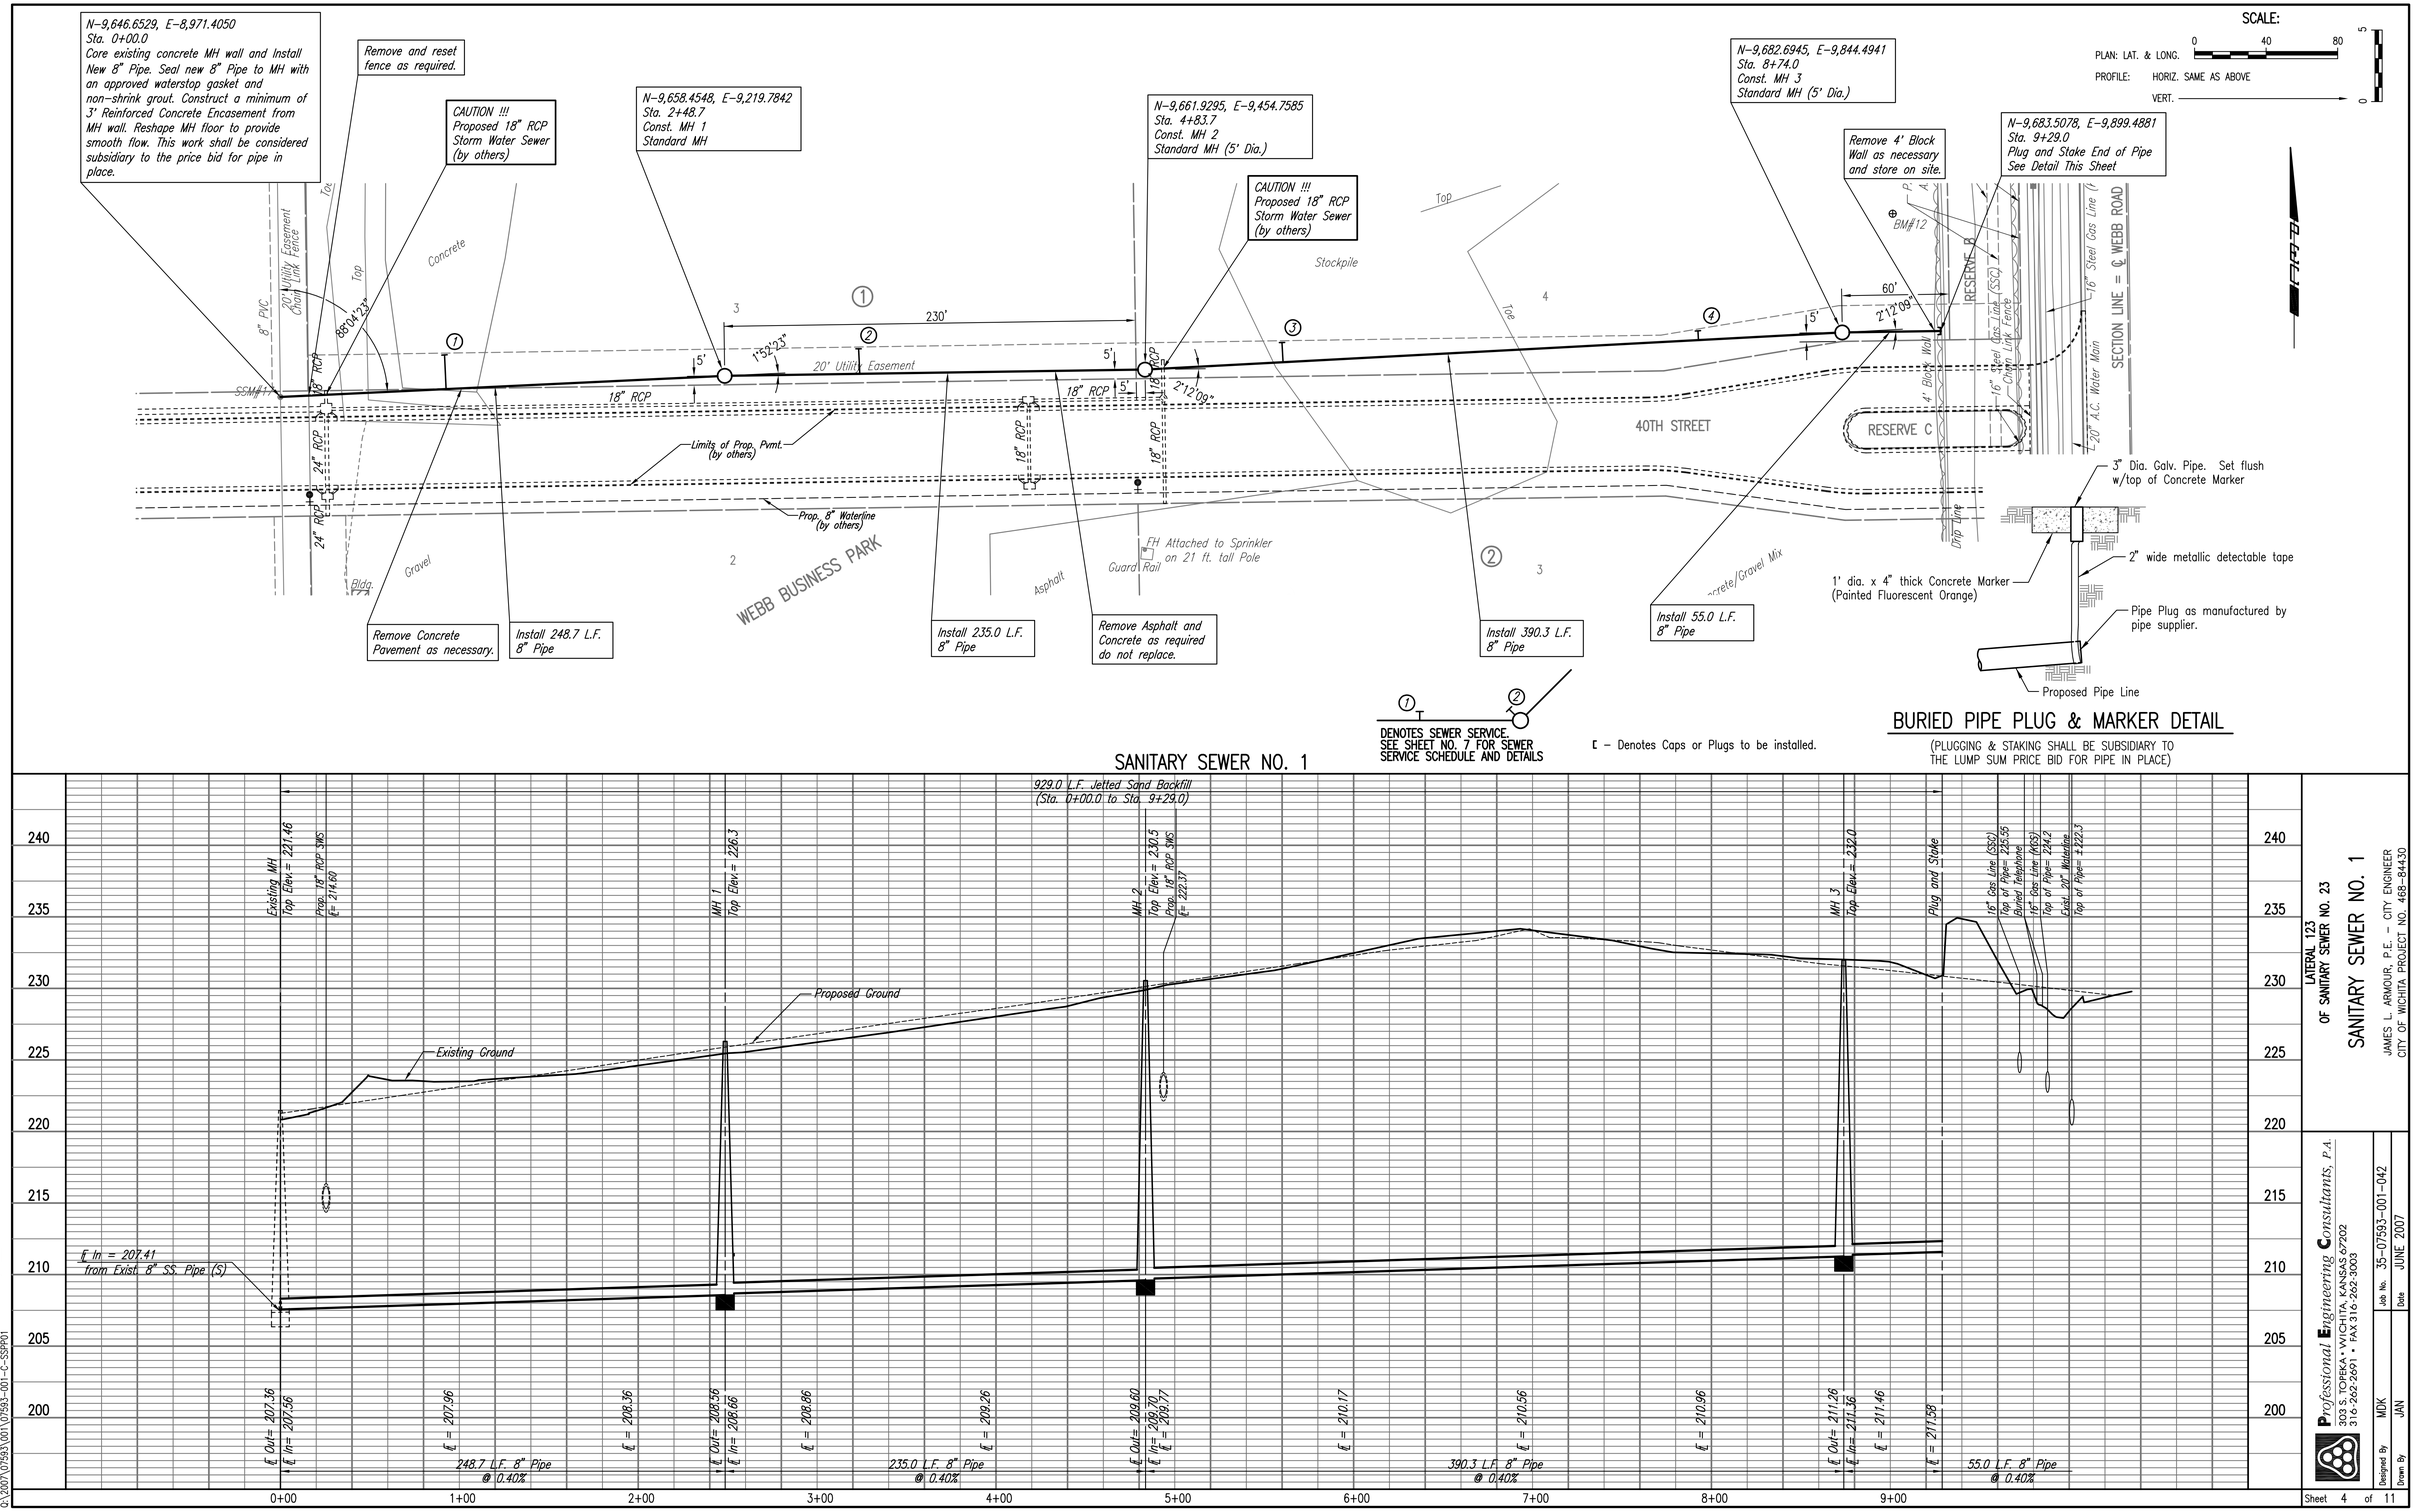

PLAN CHECKED CHECKED BY DATE

PROFILE CHECKED CHECKED BY DATE

LATERAL 123 OF SANITARY SEWER NO. 23

SANITARY SEWER NO. 1

JAMES L. ARMOUR, P.E. – CITY ENGINEER
CITY OF WICHITA PROJECT NO. 468-84430

Professional Engineering Consultants, P.A.
303 S. TOPEKA • WICHITA, KANSAS 67202
316-262-2691 • FAX 316-262-3003

Job No. 35-07593-001-042
Date JUNE 2007
Designed By MDK
Drawn By JAN

Sheet 4 of 11

Saved 02-20-2008 3:30:52 PM by RJW
Plot Scale 1:40 02-20-2008 4:17:04 PM by RJW
Q:\2007\07593\001\07593-001-C-SSPP01