ONE CALL
KANSAS
KS: 1-800-344-7233
WICHITA: 316-687-2470

STAKING CONTROL LEGEND

5000 = PROJECT DESIGN CONTROL

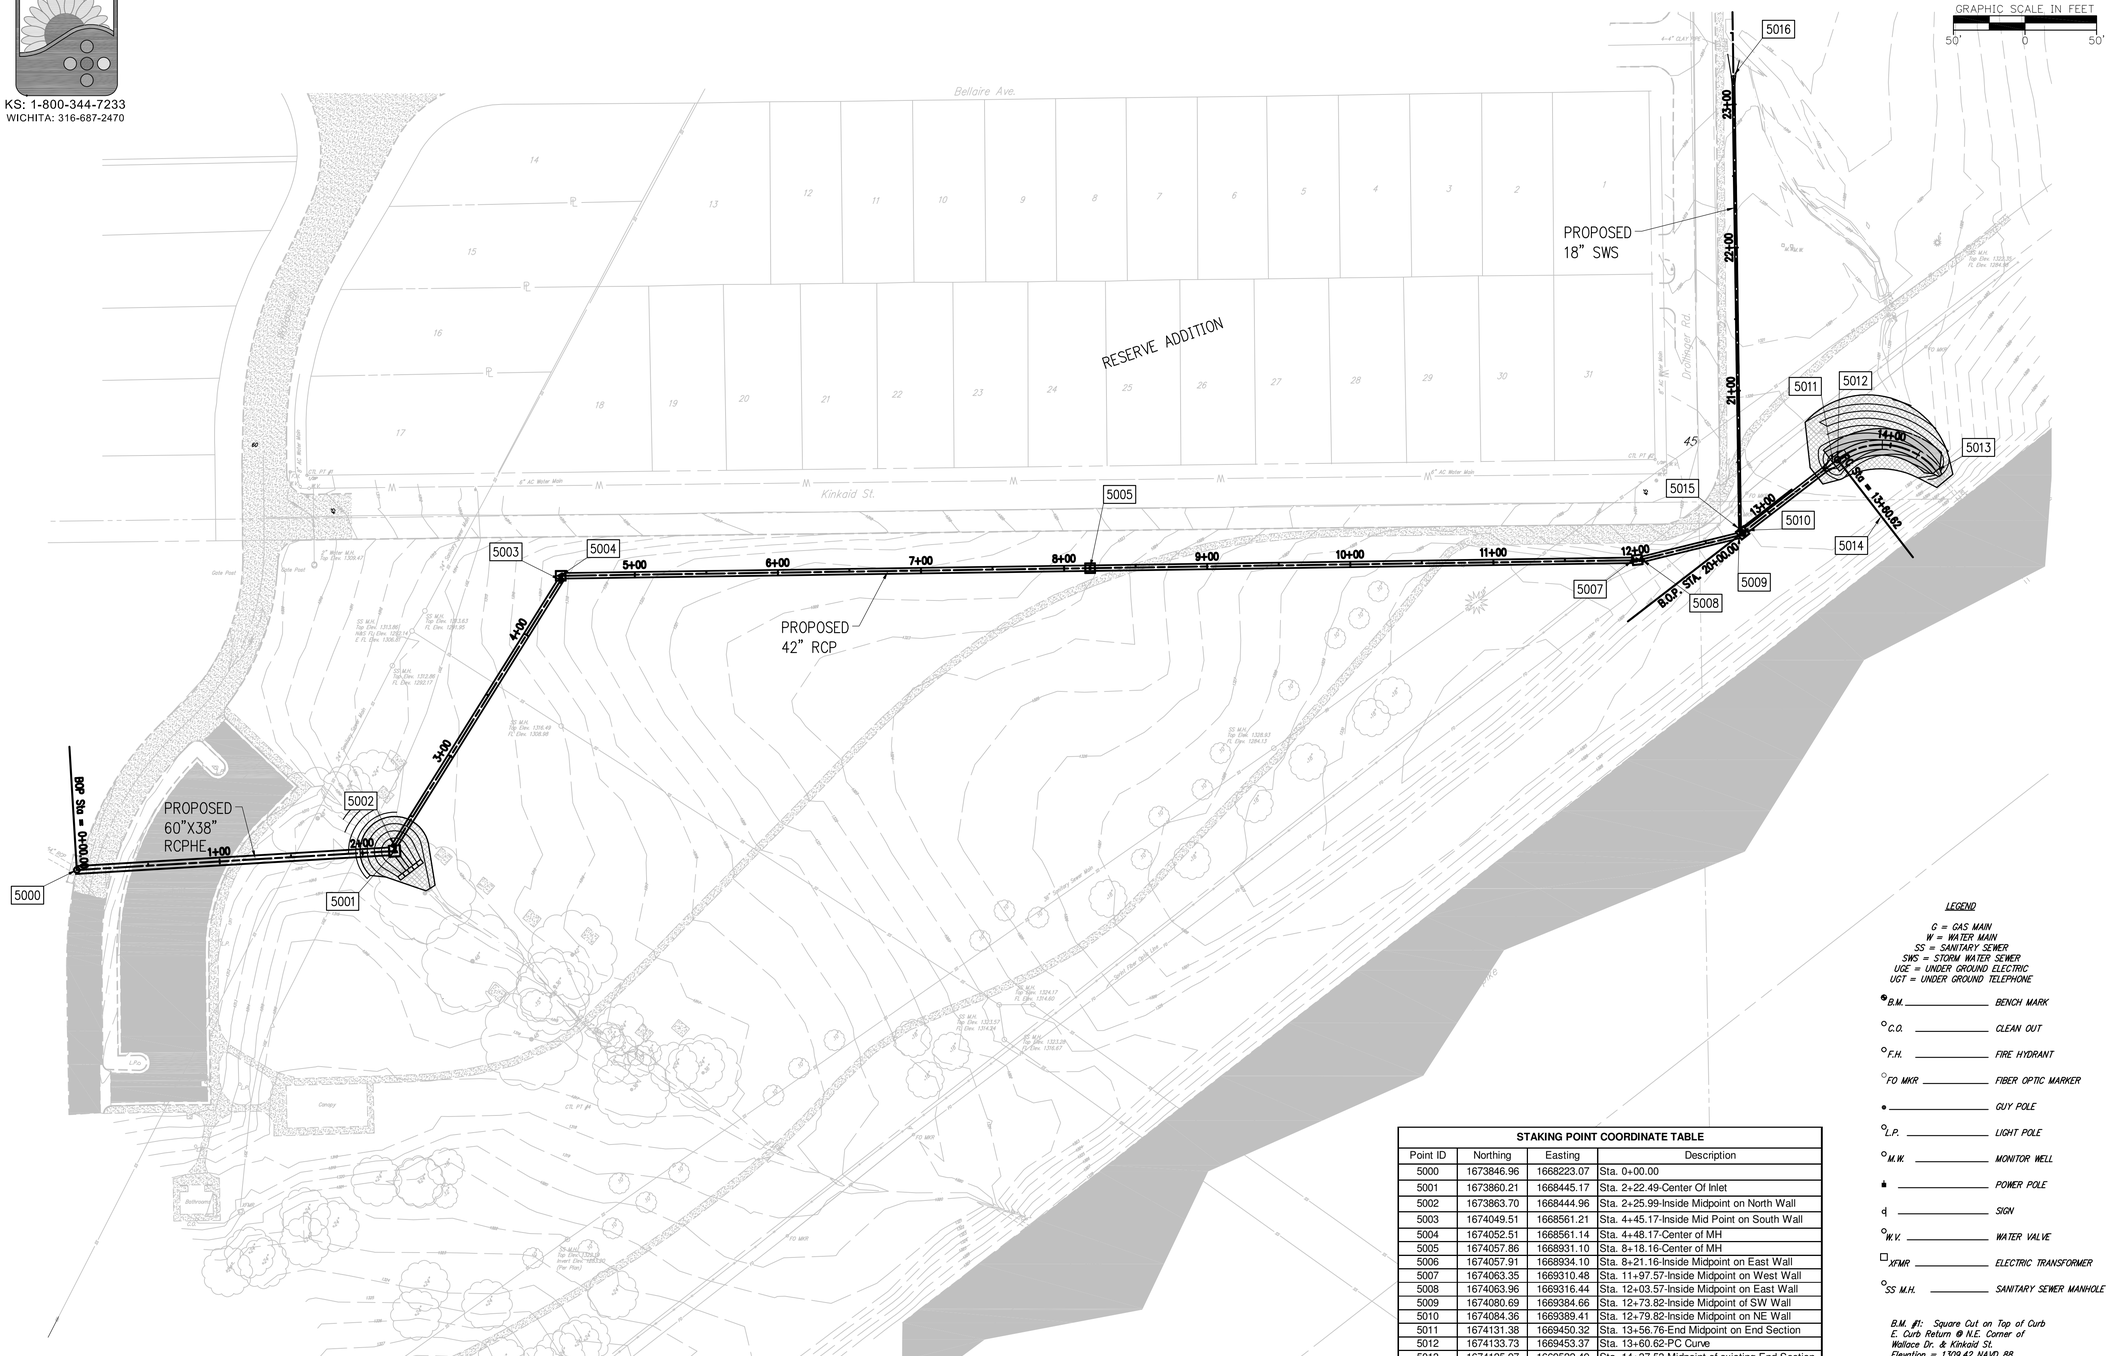

STAKING POINT COORDINATE TABLE			
Point ID	Northing	Easting	Description
5000	1673846.96	1668223.07	Sta. 0+00.00
5001	1673860.21	1668445.17	Sta. 2+22.49-Center Of Inlet
5002	1673863.70	1668444.96	Sta. 2+25.99-Inside Midpoint on North Wall
5003	1674049.51	1668561.21	Sta. 4+45.17-Inside Mid Point on South Wall
5004	1674052.51	1668561.14	Sta. 4+48.17-Center of MH
5005	1674057.86	1668931.10	Sta. 8+18.16-Center of MH
5006	1674057.91	1668934.10	Sta. 8+21.16-Inside Midpoint on East Wall
5007	1674063.35	1669310.48	Sta. 11+97.57-Inside Midpoint on West Wall
5008	1674063.96	1669316.44	Sta. 12+03.57-Inside Midpoint on East Wall
5009	1674080.69	1669384.66	Sta. 12+73.82-Inside Midpoint of SW Wall
5010	1674084.36	1669389.41	Sta. 12+79.82-Inside Midpoint on NE Wall
5011	1674131.38	1669450.32	Sta. 13+56.76-End Midpoint on End Section
5012	1674133.73	1669453.37	Sta. 13+60.62-PC Curve
5013	1674125.97	1669522.49	Sta. 14+37.53-Midpoint of existing End Section
5014	1674094.15	1669483.93	Sta. 13+60.62, 50' Rt-Ctr. Point Of Radius
5015	1674084.90	1669385.21	Sta. 20+03.00-Inside Midpoint on NW Wall
5016	1674401.87	1669380.61	Sta. 23+20.00-End Midpoint on End Section

LEGEND

G = GAS MAIN
W = WATER MAIN
SS = SANITARY SEWER
SWS = STORM WATER SEWER
UGE = UNDER GROUND ELECTRIC
UGT = UNDER GROUND TELEPHONE

- *B.M. _____ BENCH MARK*
- *C.O. _____ CLEAN OUT*
- *F.H. _____ FIRE HYDRANT*
- *FO MKR _____ FIBER OPTIC MARKER*
- *_____ GUY POLE*
- *L.P. _____ LIGHT POLE*
- *M.W. _____ MONITOR WELL*
- *_____ POWER POLE*
- *_____ SIGN*
- *W.V. _____ WATER VALVE*
- *XFMR _____ ELECTRIC TRANSFORMER*
- *SS M.H. _____ SANITARY SEWER MANHOLE*

B.M. #1: Square Cut on Top of Curb E. Curb Return @ N.E. Corner of Wallace Dr. & Kinkaid St. Elevation = 1309.42 NAVD 88

B.M. #2: Square Cut on Top of Curb W. Curb Return @ N.W. Corner of Kinkaid St. & Drollinger Rd. Elevation = 1323.33 NAVD 88

Crafton Tull Sparks
8200 E. 34th Street North, Bldg. 1600
Suite 1603, Wichita, KS 67226
316.634.6776 FAX: 316.634.6777
www.craftontullsparks.com
architecture | engineering

CESSNA PARK WEST
STORM WATER SEWER
IMPROVEMENTS
WICHITA, KANSAS

ISSUED FOR CONSTRUCTION

Revision

STAKING CONTROL PLAN

Drawn by: CKW
Checked by:
Job Number: 073010-00
Contact Person: J. MOHLER
Date: 2/08/08
Sheet Number: C1.02

DRAWING FILE NAME AND LOCATION: G:\073\10-00\ENG\DWG\staking control.dwg
LAST SAVED BY: CHRIS WINKLER - 2/12/2008 8:25:21 AM
PLOTTED BY: CHRIS WINKLER - (ONLY VALID ON HARD COPY)
. LAYOUT TAB: STAKING

© 2007 Crafton, Tull, Sparks & Associates, Inc.