ONE CALL
KANSAS
KS: 1-800-344-7233
WICHITA: 316-687-2470

EROSION DETAILS

TPS TEMPORARY PARKING AND STORAGE

CE TEMPORARY STONE CONSTRUCTION EXIT

PROVIDE BARRICADE AT ALL ENTRANCE LOCATION W/O TEMP STONE CONSTRUCTION EXIT

SEEDING MIXTURE TABLE	
COMMON NAME	RATE (PLS lbs/acre)
GRASSES	
Smoothe Brome	150
Buffalograss	30
Western Wheatgrass	30
Annual Rye	100
FERTILIZER	
10-20-10	350
Seed 310 PLS (pure live seed) Pounds per acre	

GRAPHIC SCALE IN FEET
50' 0 50'

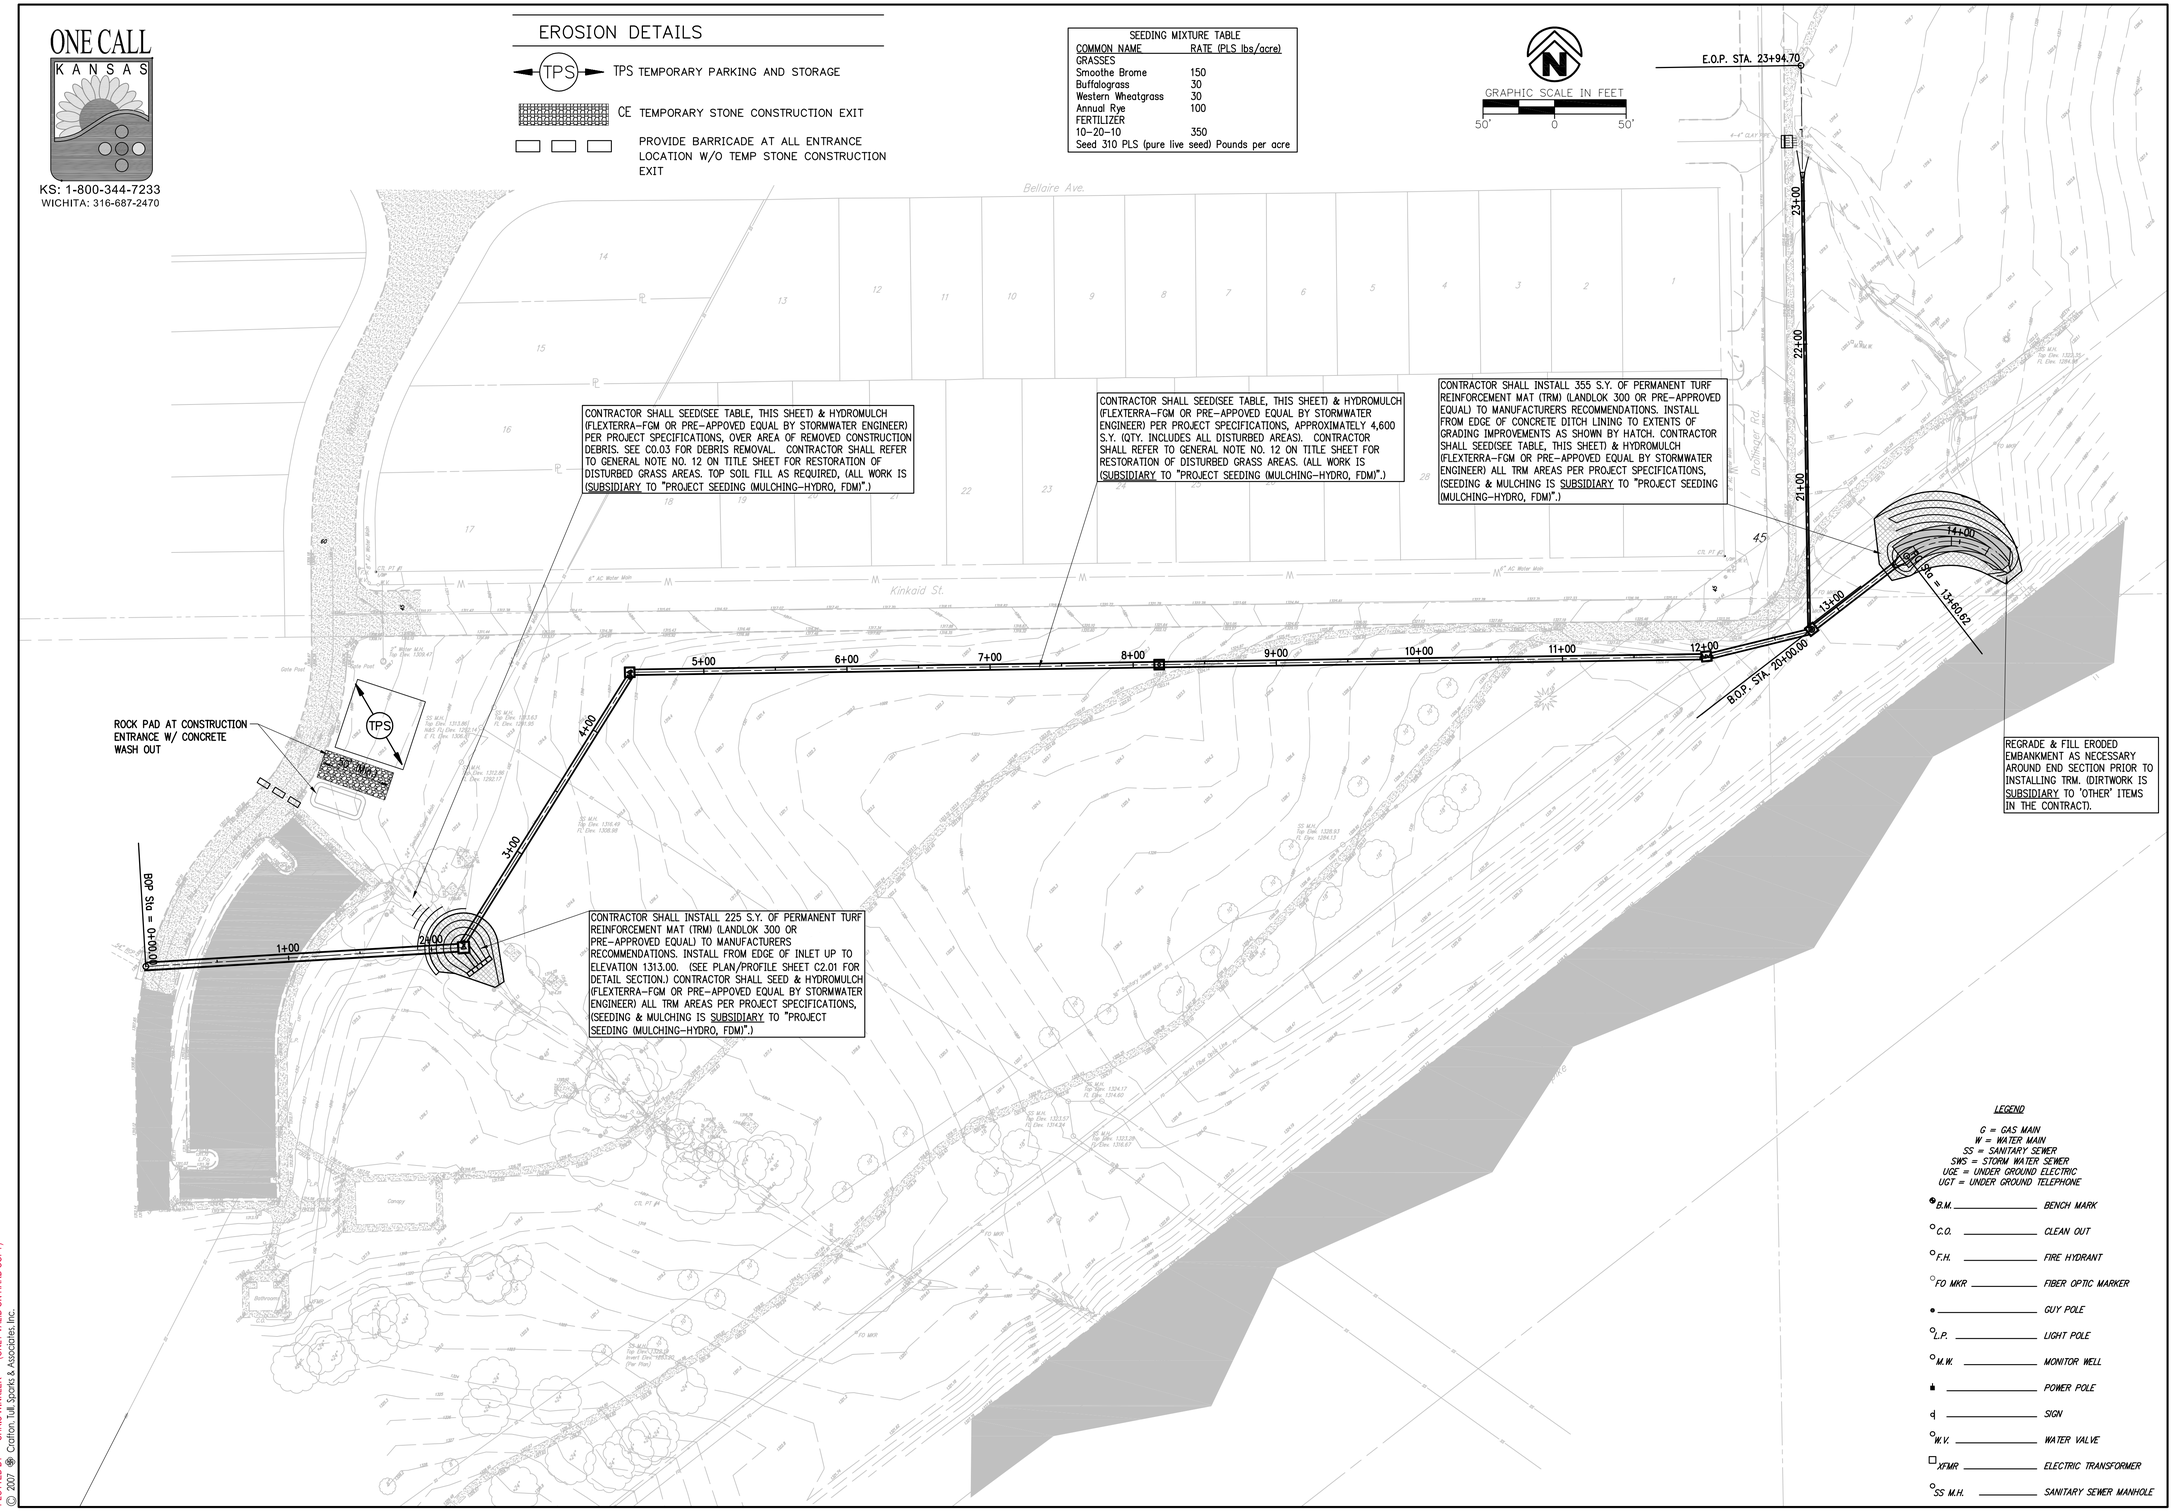

LEGEND

G = GAS MAIN
W = WATER MAIN
SS = SANITARY SEWER
SWS = STORM WATER SEWER
UGE = UNDER GROUND ELECTRIC
UGT = UNDER GROUND TELEPHONE

B.M. _____ *BENCH MARK*
C.O. _____ *CLEAN OUT*
F.H. _____ *FIRE HYDRANT*
FO MKR _____ *FIBER OPTIC MARKER*
_____ *GUY POLE*
L.P. _____ *LIGHT POLE*
M.W. _____ *MONITOR WELL*
_____ *POWER POLE*
_____ *SIGN*
W.V. _____ *WATER VALVE*
XFMR _____ *ELECTRIC TRANSFORMER*
SS M.H. _____ *SANITARY SEWER MANHOLE*

Crafton Tull Sparks
8200 E. 34th Street North, Bldg. 1600
Suite 1603, Wichita, KS 67226
316.634.6776 FAX: 316.634.6777
www.craftontullsparks.com
architecture | engineering

CESSNA PARK WEST
STORM WATER SEWER
IMPROVEMENTS
WICHITA, KANSAS

ISSUED FOR CONSTRUCTION

Revision

EROSION CONTROL PLAN

Drawn by	Job Number
CKW	073010-00
Checked by	Contact Person
	J. MOHLER
Date	Sheet Number
2/8/08	C1.03

DRAWING FILE NAME AND LOCATION: G:\073010-00\ENGDWG\Erosion Control Plan.dwg , LAYOUT TAB: EROSION CONTROL
LAST SAVED BY: CKW ON: 2/2/2008 10:24:51 AM
PLOTTED BY: CHRIS WHEELER ON: 2/2/2008 10:25:01 AM (PLOT ONLY VALID ON HARD COPY)
© 2007 Crafton, Tull, Sparks & Associates, Inc.