ONE CALL
KANSAS
KS: 1-800-344-7233
WICHITA: 316-687-2470

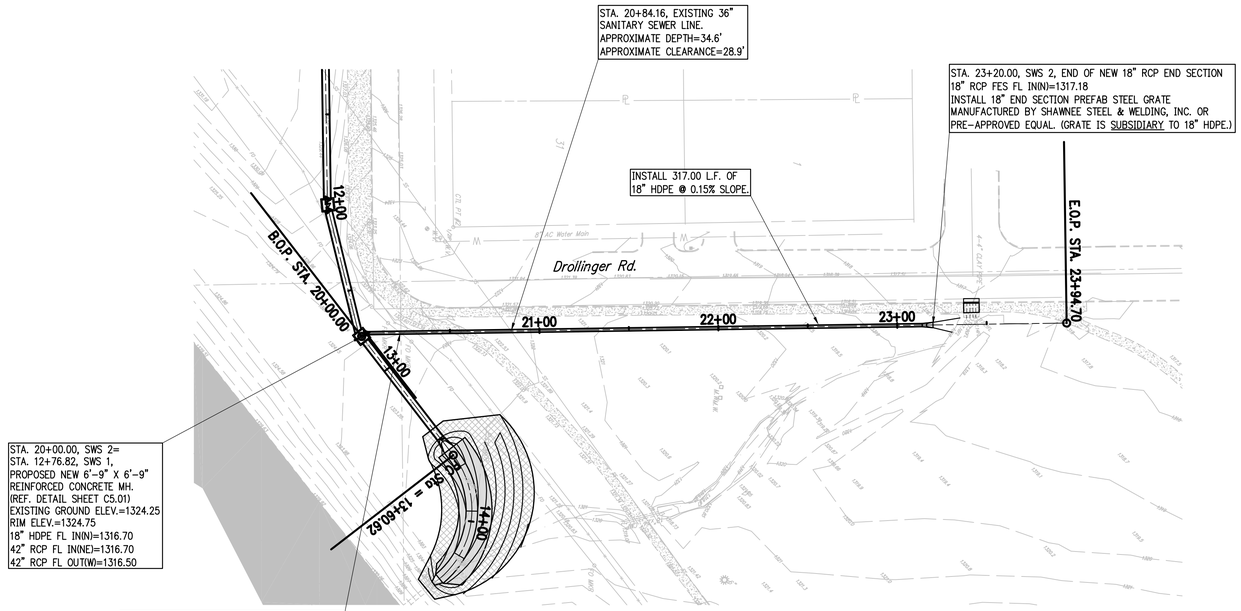

GRAPHIC SCALE IN FEET
40' 0 40'

LEGEND

G = GAS MAIN
W = WATER MAIN
SS = SANITARY SEWER
SWS = STORM WATER SEWER
UGE = UNDER GROUND ELECTRIC
UGT = UNDER GROUND TELEPHONE

- *B.M.* — *BENCH MARK*
- *C.O.* — *CLEAN OUT*
- *F.H.* — *FIRE HYDRANT*
- *FO MKR* — *FIBER OPTIC MARKER*
- *GUY POLE*
- *L.P.* — *LIGHT POLE*
- *M.W.* — *MONITOR WELL*
- *POWER POLE*
- *SIGN*
- *W.V.* — *WATER VALVE*
- *XFMR* — *ELECTRIC TRANSFORMER*
- *SS M.H.* — *SANITARY SEWER MANHOLE*

SWS NO. 2

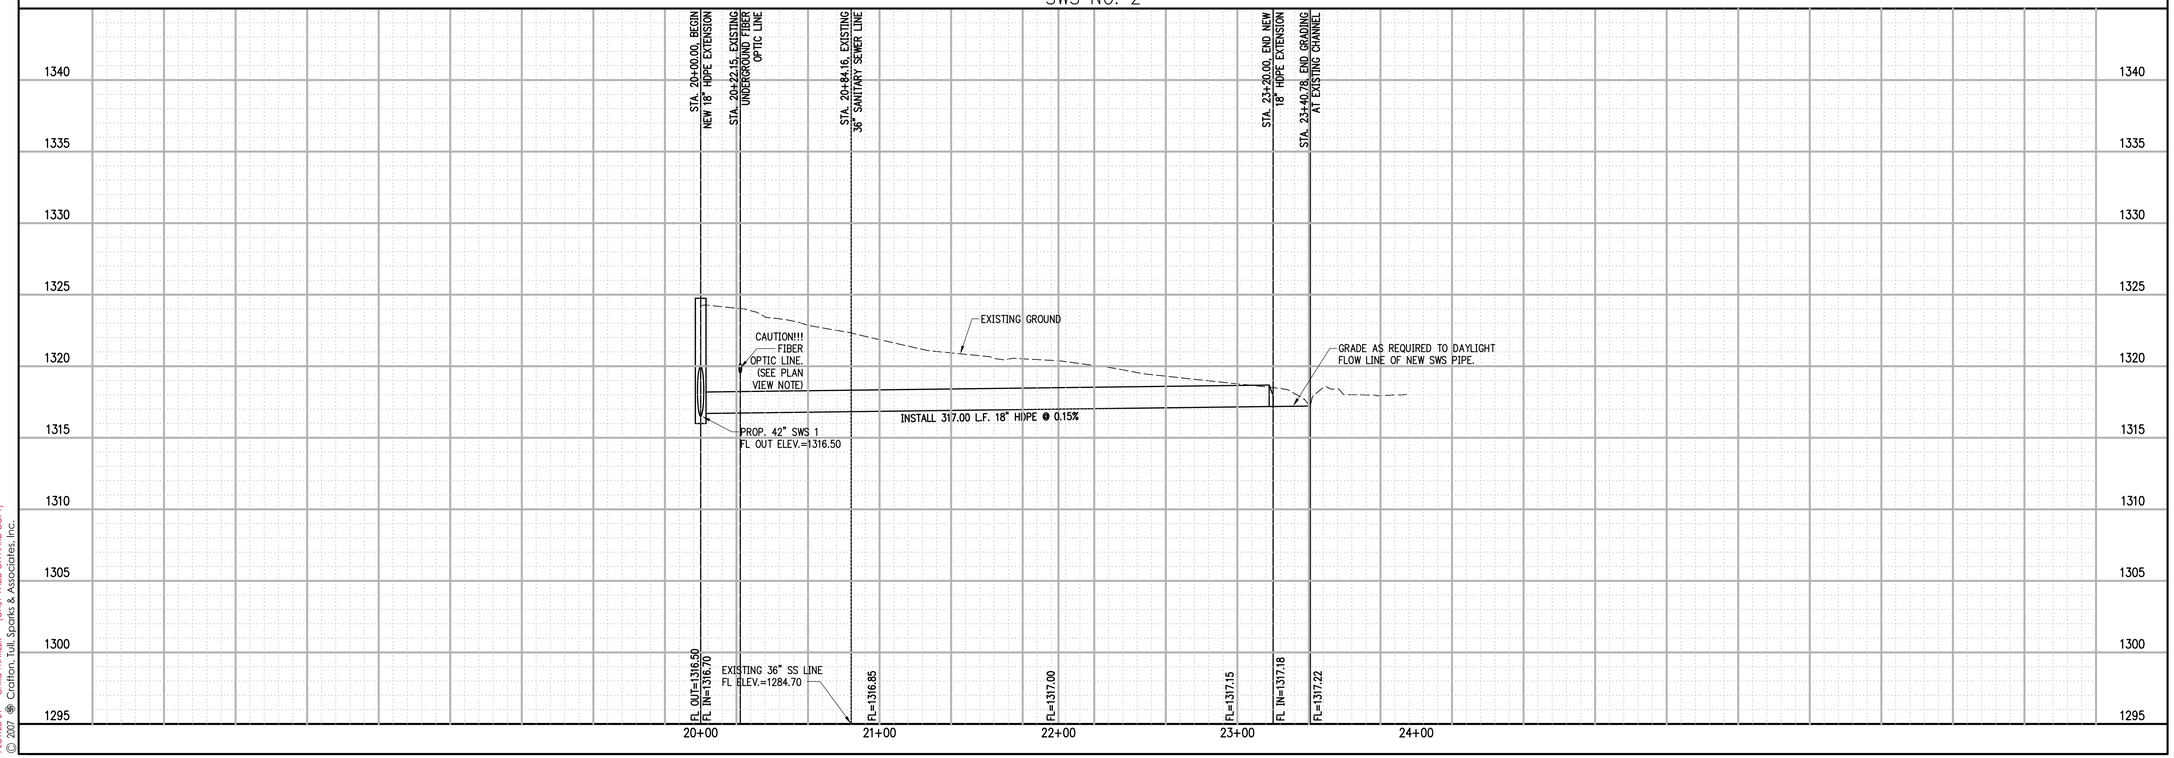

Crafton Tull Sparks
8200 E. 34th Street North, Bldg. 1600
Suite 1603, Wichita, KS 67226
316.634.6776 FAX: 316.634.6777
www.craftontullsparks.com
architecture | engineering

CESSNA PARK WEST
STORM WATER SEWER
IMPROVEMENTS
WICHITA, KANSAS

ISSUED FOR CONSTRUCTION

Revisions

SWS 2 P&P

Drawn by	Job Number
CKW	073010-00
Checked by	Contact Person
	J. MOHLER

Date	Sheet Number
2/8/08	C2.03

DRAWING FILE NAME AND LOCATION: G:\073010-00\ENG\DWG\SWS 2 P&P.dwg
LAST SAVED BY CHRIS WALLER ON 2/13/2008 9:15:34 AM
PLOTTED BY CHRIS WALLER ON 2/13/2008 9:16:00 AM (WALL ON HARD COPY)
LAYOUT TAB: SWS 2 P&P
© 2007 Crafton, Tull, Sparks, & Associates, Inc.