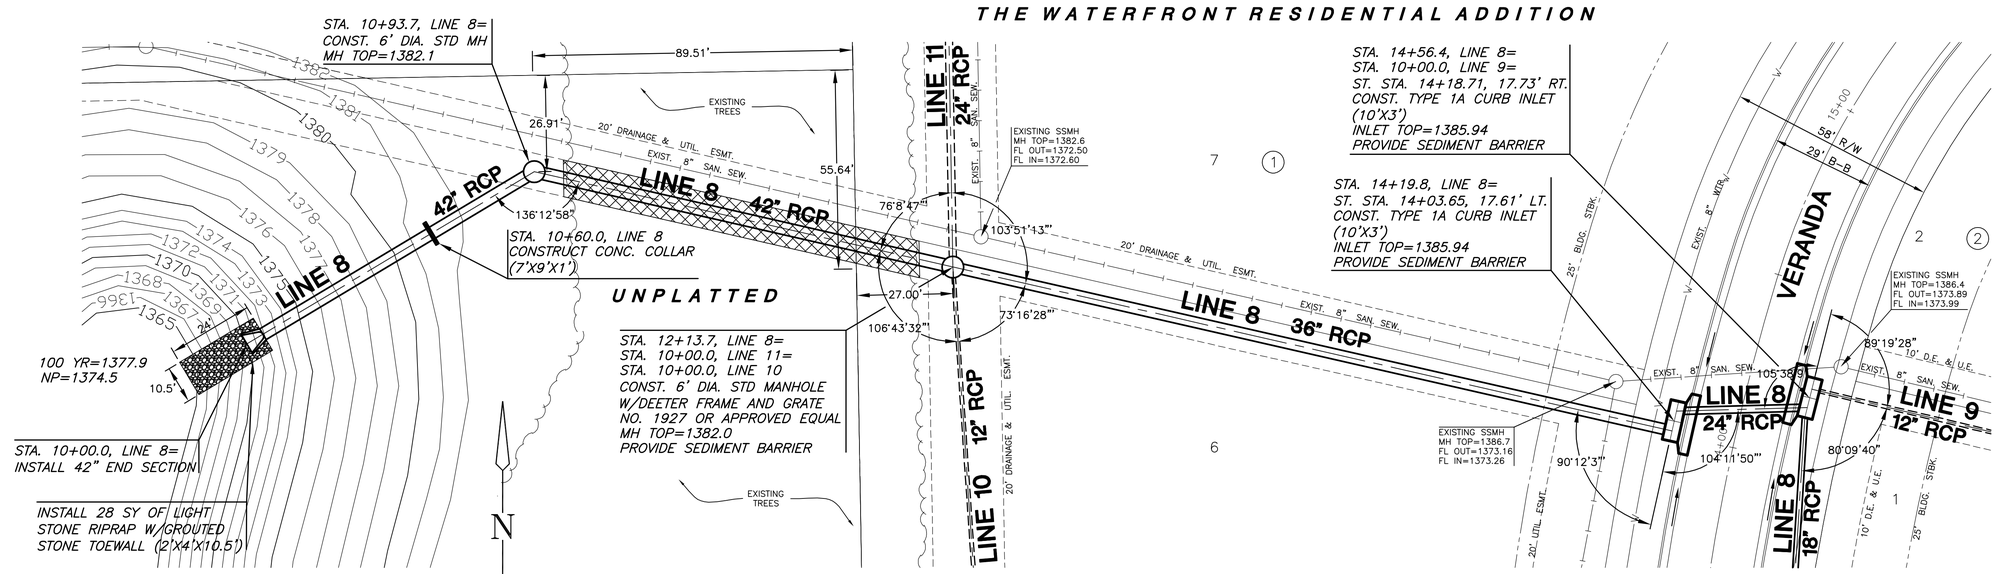


NOTE: ALL RIPRAP SHALL BE INSTALLED TO STD. SPEC. WITH TOE WALLS ON ALL UNPROTECTED EDGES. THE TOE WALL SHOWN ON THE PLANS SHALL BE IN ADDITION TO THE STD. SPEC.

NOTE: CONTRACTOR SHALL MAKE EVERY EFFORT TO SAVE EXISTING TREES. TREE TRIMMING/REMOVAL, WHEN REQUIRED, SHALL BE APPROVED BY THE DEVELOPER AND/OR ENGINEER PRIOR TO COMMENCEMENT.

= TREE REMOVAL

## PLAN LINE 8

## PROFILE LINE 8

SCALE: HORIZ. 1"=20'
SCALE: VERT. 1"=5





MKEC ENGINEERING CONSULTANTS, INC.
411 N. WEBB ROAD
WICHITA, KS. 67206
316 - 684 - 9600


# STORM WATER SEWER PLANS FOR WATERFRONT RESIDENTIAL ADDITION

LINE 8
SHEET TITLE

468-84423
PROJECT NUMBER

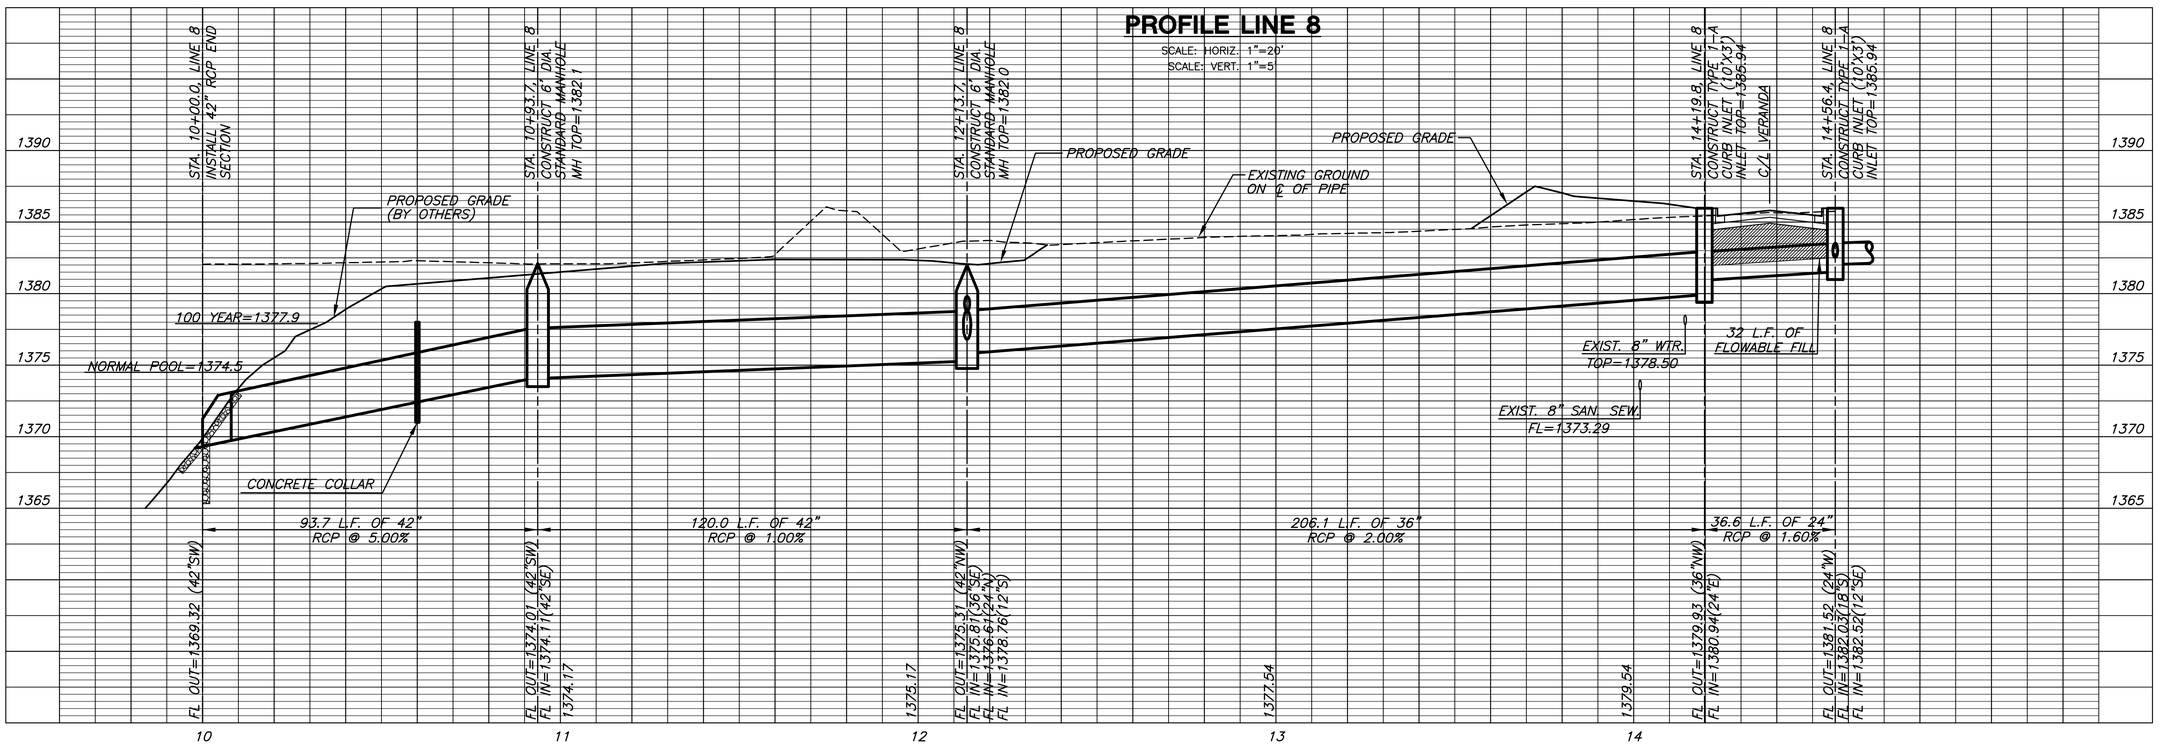SRS
DESIGN BY

JWC
DRAWN BY

GJA
CHECKED BY

ISSUED
February 2008

REVISED

SHEET NO.
15 of 34

PLOTTED: Wednesday, February 20, 2008 @ 09:10AM

J:\CIVIL\06266\DWG\SWS\RESIDENTIAL\06266_D9.DWG