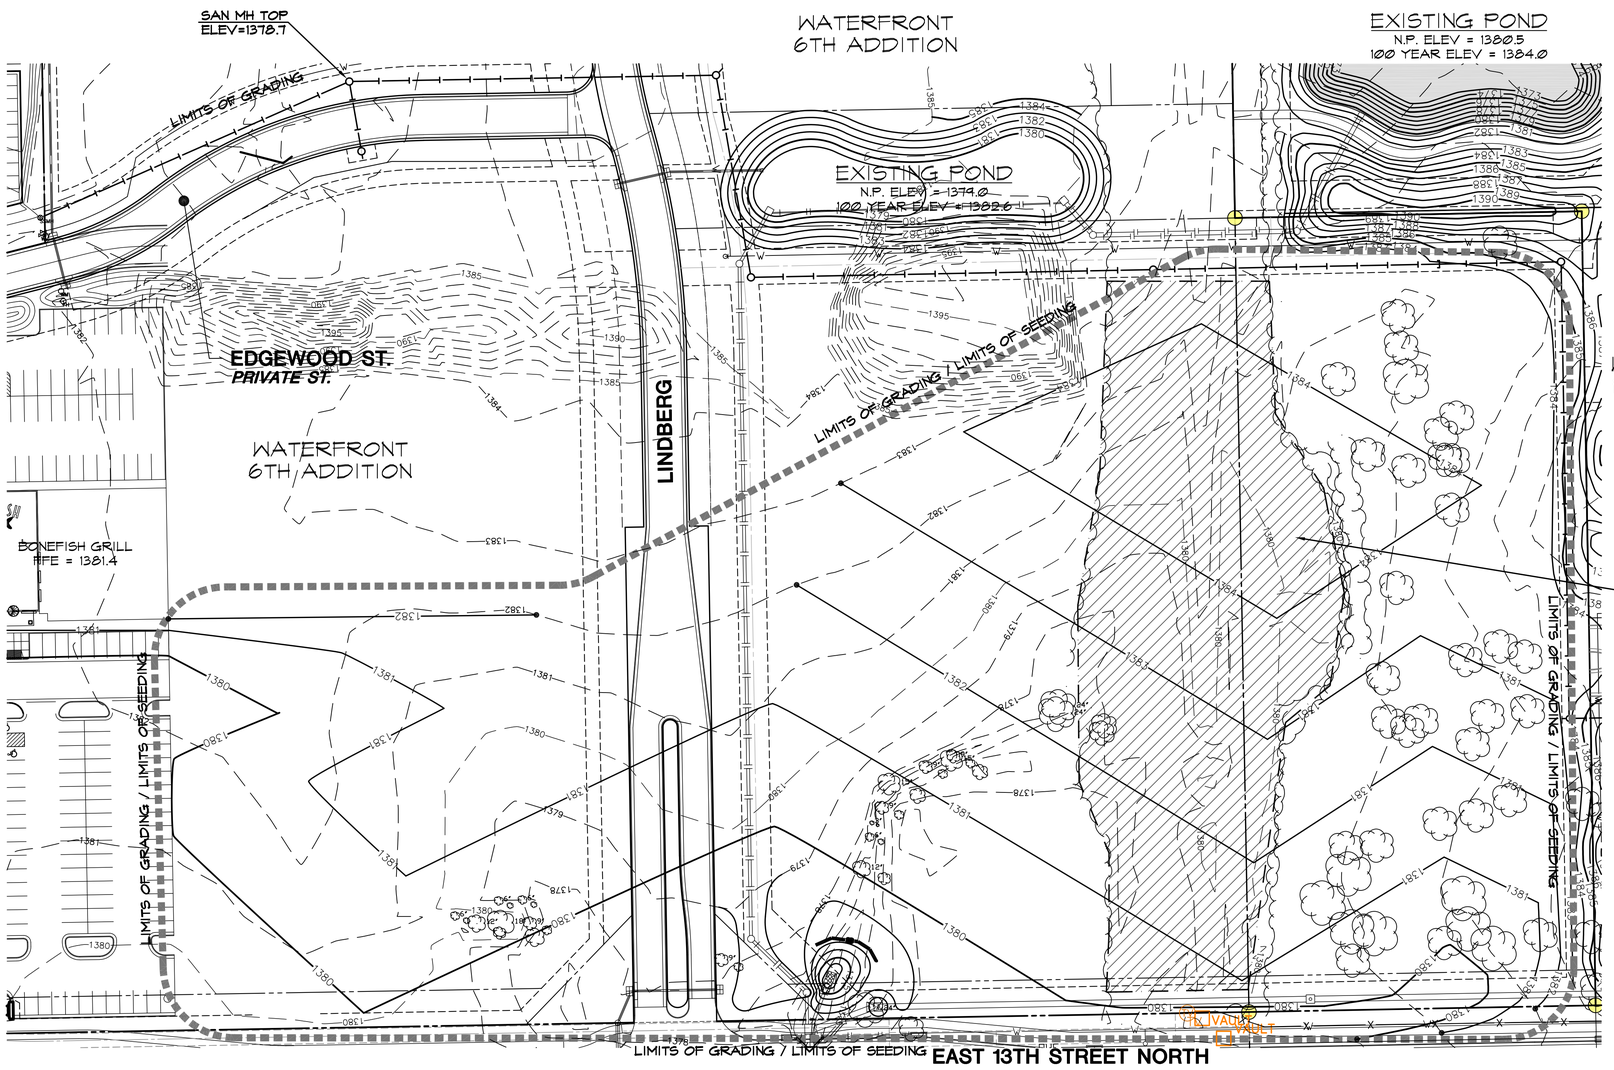

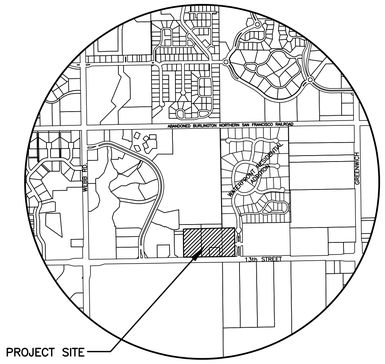

VICINITY MAP

N

SCALE: 1"=50'

0 50 100 150

LEGEND

- PROPOSED STORM WATER SEWER
- EXISTING WATER LINE
- EXISTING SANITARY SEWER LINE
- 1359 - EXISTING CONTOURS
- 1360 - PROPOSED CONTOURS
- TREE REMOVAL BY OTHERS
- LIMITS OF GRADING / LIMITS OF SEEDING (9.7 ACRES)
- SILT FENCE PROTECTION (50 LF)

EARTHWORK SUMMARY

WATERFRONT RETAIL GRADING	
EXCAVATION	2,760 C.Y.
*COMPACTED FILL (95% DENSITY)	21,040 C.Y.
*MATERIAL FROM HOTEL POND	22,480 C.Y.

*INCLUDES 15% ADJUSTMENT FOR COMPACTION AND HANDLING.

MKEC ENGINEERING CONSULTANTS, INC.
411 N. WEBB ROAD
WICHITA, KS. 67206
316 - 684 - 9600

GRADING PLAN
WATERFRONT RESIDENTIAL ADDITION
WATERFRONT SIXTH ADDITION
DRAINAGE (HOTEL POND)

SHEET TITLE: GRADING PLAN

PROJECT NUMBER: 06266

DESIGN BY: DBG

DRAWN BY: JWC

CHECKED BY: GJA

ISSUED: February 08

REVISED

SHEET NO. 4 of 12

J:\CIVIL\06266\DWG\GRAD\6TH ADD\DRNG-POND\06266_G2.DWG

PLOTTED: Monday, February 25, 2008 @ 02:18PM