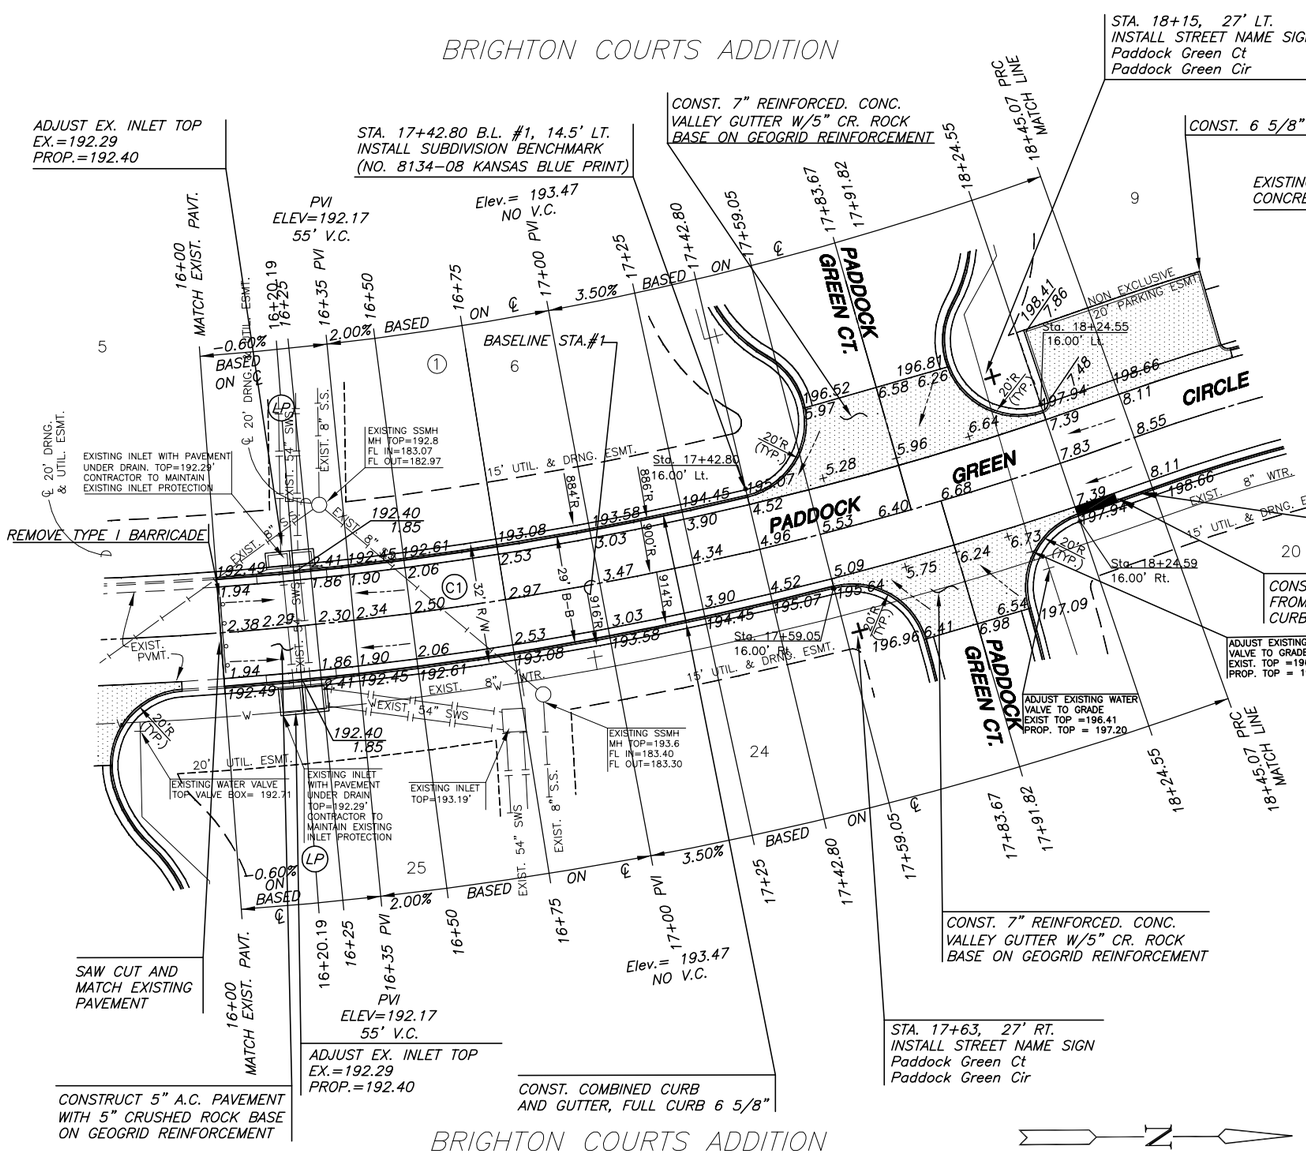

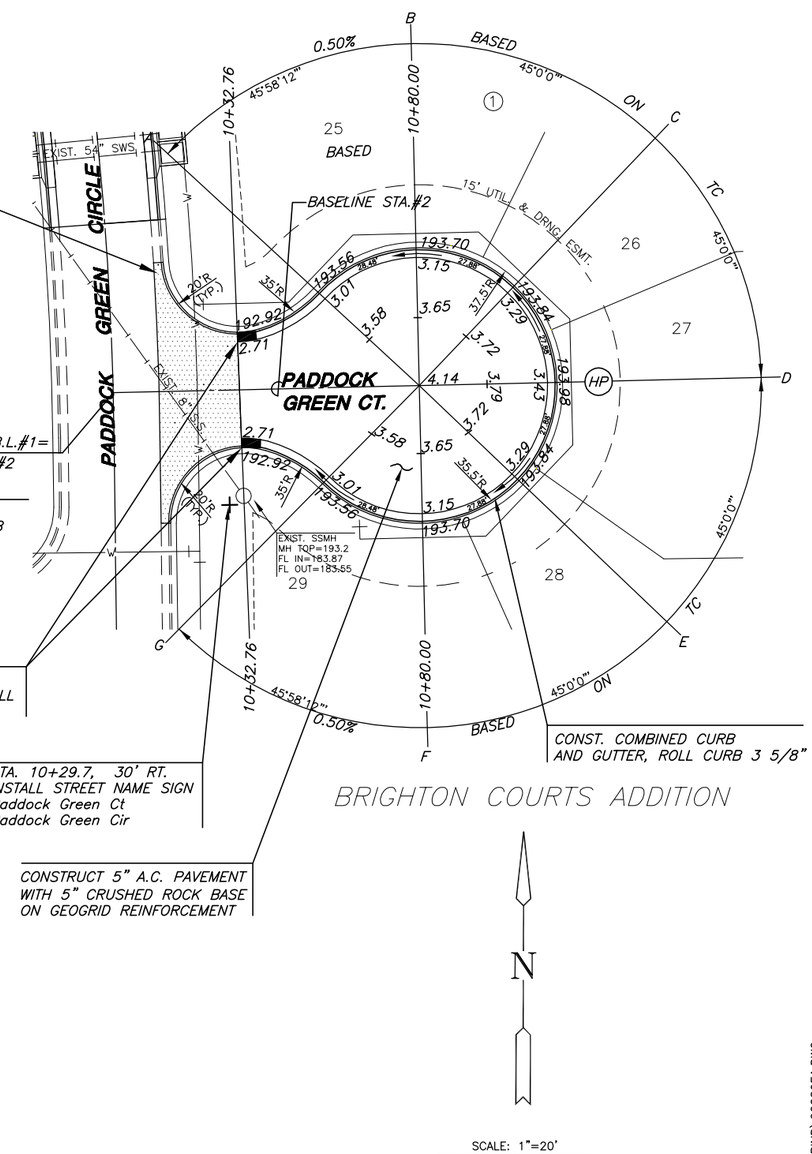

SUBDIVISION BENCH MARKS

NO.	STREET AND STATION	FROM CL	DESCRIPTION	ELEVATIONS
1	PADDOCK GREEN CIR., 17+42.80	14.5' LT.	TC AT SOUTH EAST END OF SOUTH RETURN, PADDOCK GREEN CT.	

NOTE: CONTRACTOR SHALL INSTALL SUBDIVISION BENCH MARKS ("FLAT SURVEY MARKERS NO. 8134-08 3" TOP DIAMETER" PROVIDED BY KANSAS BLUE PRINT CO., INC.) COSTS TO BE CONSIDERED SUBSIDIARY TO CONSTRUCTION OF COMBINED CURB AND GUTTER.

SCALE: 1"=20'

SCALE: 1"=20'

LEGEND

+ STREET SIGN & SIGN LOCATION (SEE SIGN ASSEMBLY TABLE FOR TYPE & STATION OF SIGN)

NOTE:
TOP OF CURB ELEVATIONS SHOWN ARE FOR FULL CURB. CONSTRUCT CURB & GUTTER AS NOTED.

MKEC ENGINEERING CONSULTANTS, INC.
411 N. WEBB ROAD
WICHITA, KS. 67206
316 - 684 - 9600

PAVING PLANS - PHASE II
BRIGHTON COURTS ADDITION
WICHITA, KANSAS

PADDOCK GREEN/
PADDOCK GREEN CT.
SHEET TITLE

472-83817
PROJECT NUMBER

SRS
DESIGN BY
DCJ
DRAWN BY
DFL
CHECKED BY

ISSUED
JULY 2006
REVISED

SHEET NO.
7 of 24

H:\CIVIL\02280\DWG\PAV\PH2\BIND\02280E1.DWG

PLOTTED: Wednesday, July 19, 2006 @ 07:30AM

H:\CIVIL\02280\DWG\pav\PH2\02280E1.dwg 07/11/2006 11:31:02 AM CST