Benchmarks:

"□" Cut Top of Curb North End of Northwest Return at Highland Springs & Hardtner Elev. = 178.72 (City Datum)

"□" Cut Top of Curb West Side of Kentucky Lane ±20' South of End of Existing pavement.
Elev. = 182.16 (City Datum)

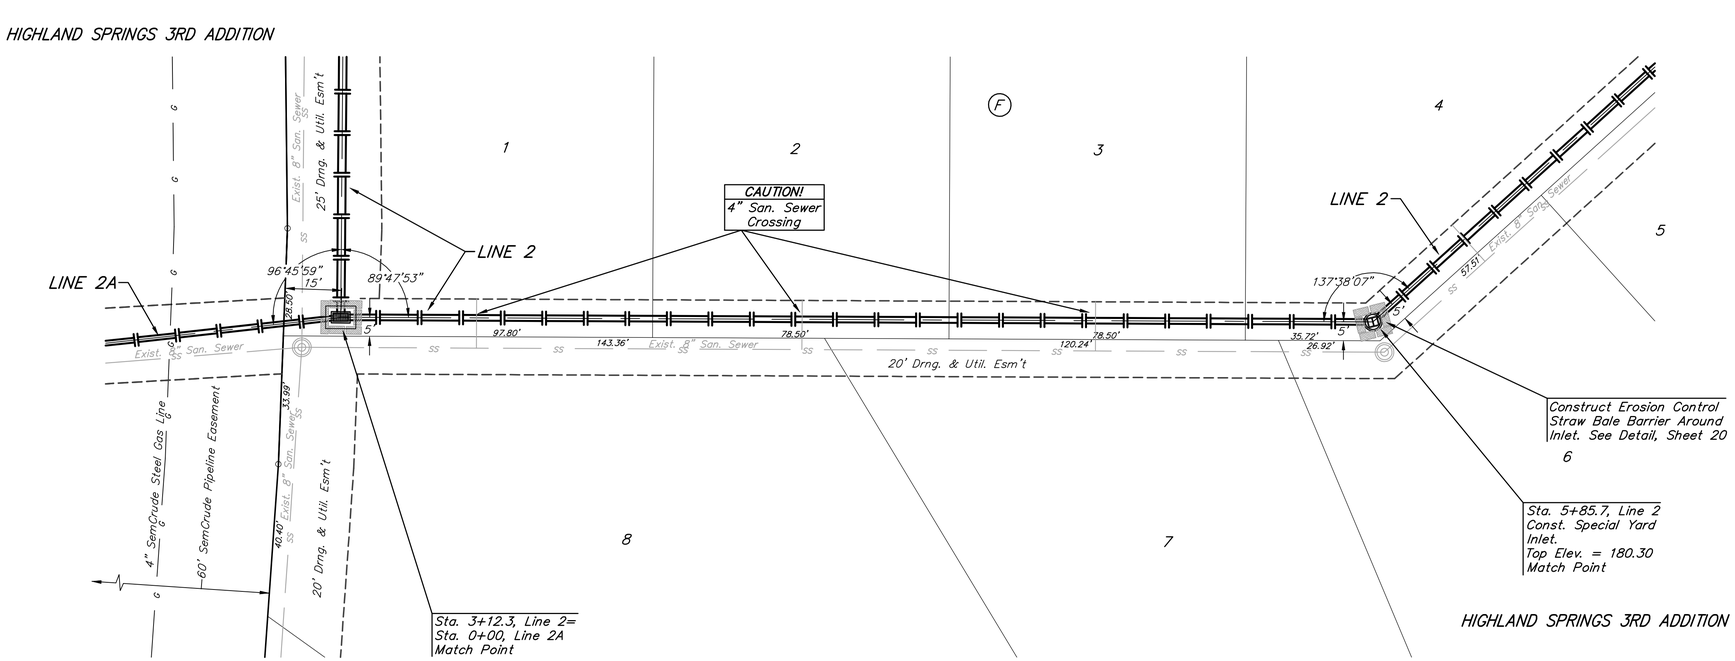


SCALE:
1" = 20' HORIZONTAL
1" = 5' VERTICAL
• = IRON

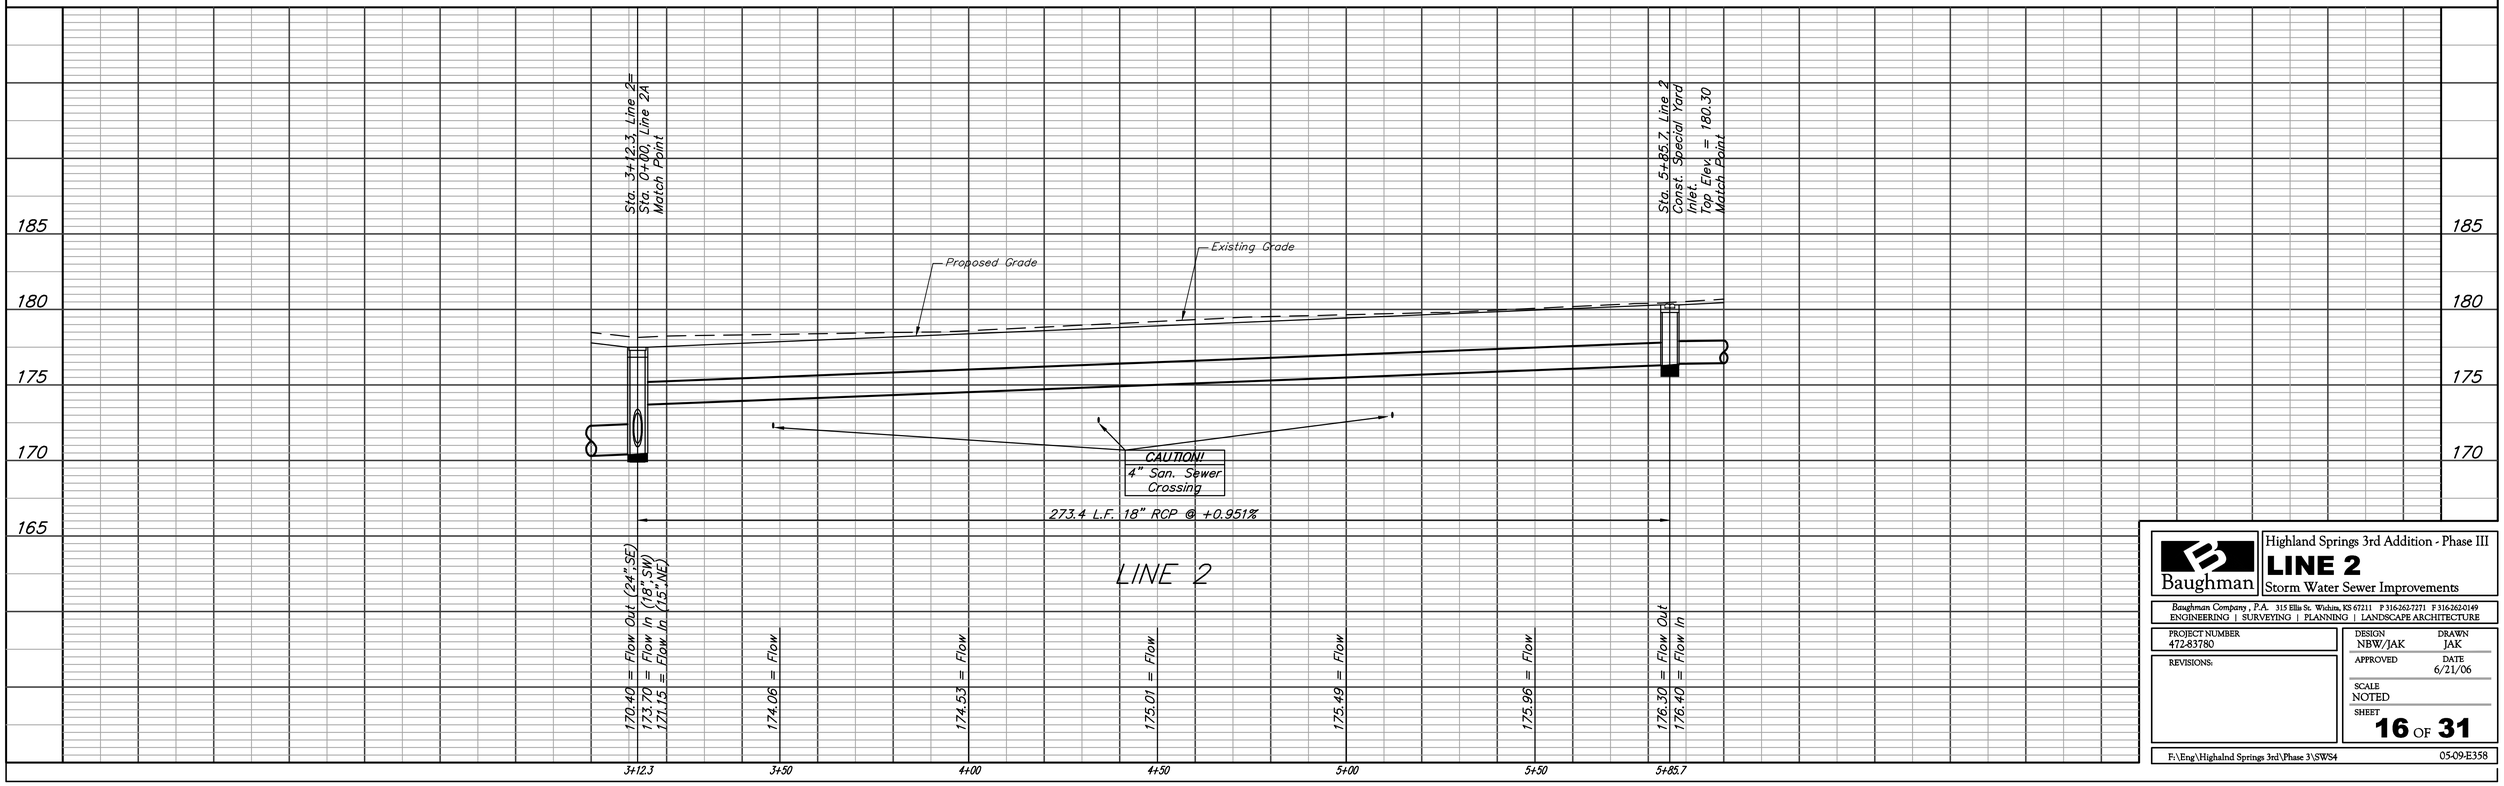


Baughman

Highland Springs 3rd Addition - Phase III

**LINE 2**

Storm Water Sewer Improvements


Baughman Company, P.A. 315 Ellis St. Wichita, KS 67211 P 316-262-7271 F 316-262-0149
ENGINEERING | SURVEYING | PLANNING | LANDSCAPE ARCHITECTURE


| | |
|---|---|
| PROJECT NUMBER 472-83780 | DESIGN NBW/JAK — DRAWN JAK |
| REVISIONS: | APPROVED — DATE 6/21/06 |
| | SCALE NOTED |
| | SHEET 16 OF 31 |

F:\Eng\Highalnd Springs 3rd\Phase 3\SWS4 — 05-09-E358