TEMPORARY TRAFFIC CONTROL NOTES

Erect Type III barricades with R11-4 signs immediately South of the construction zone.

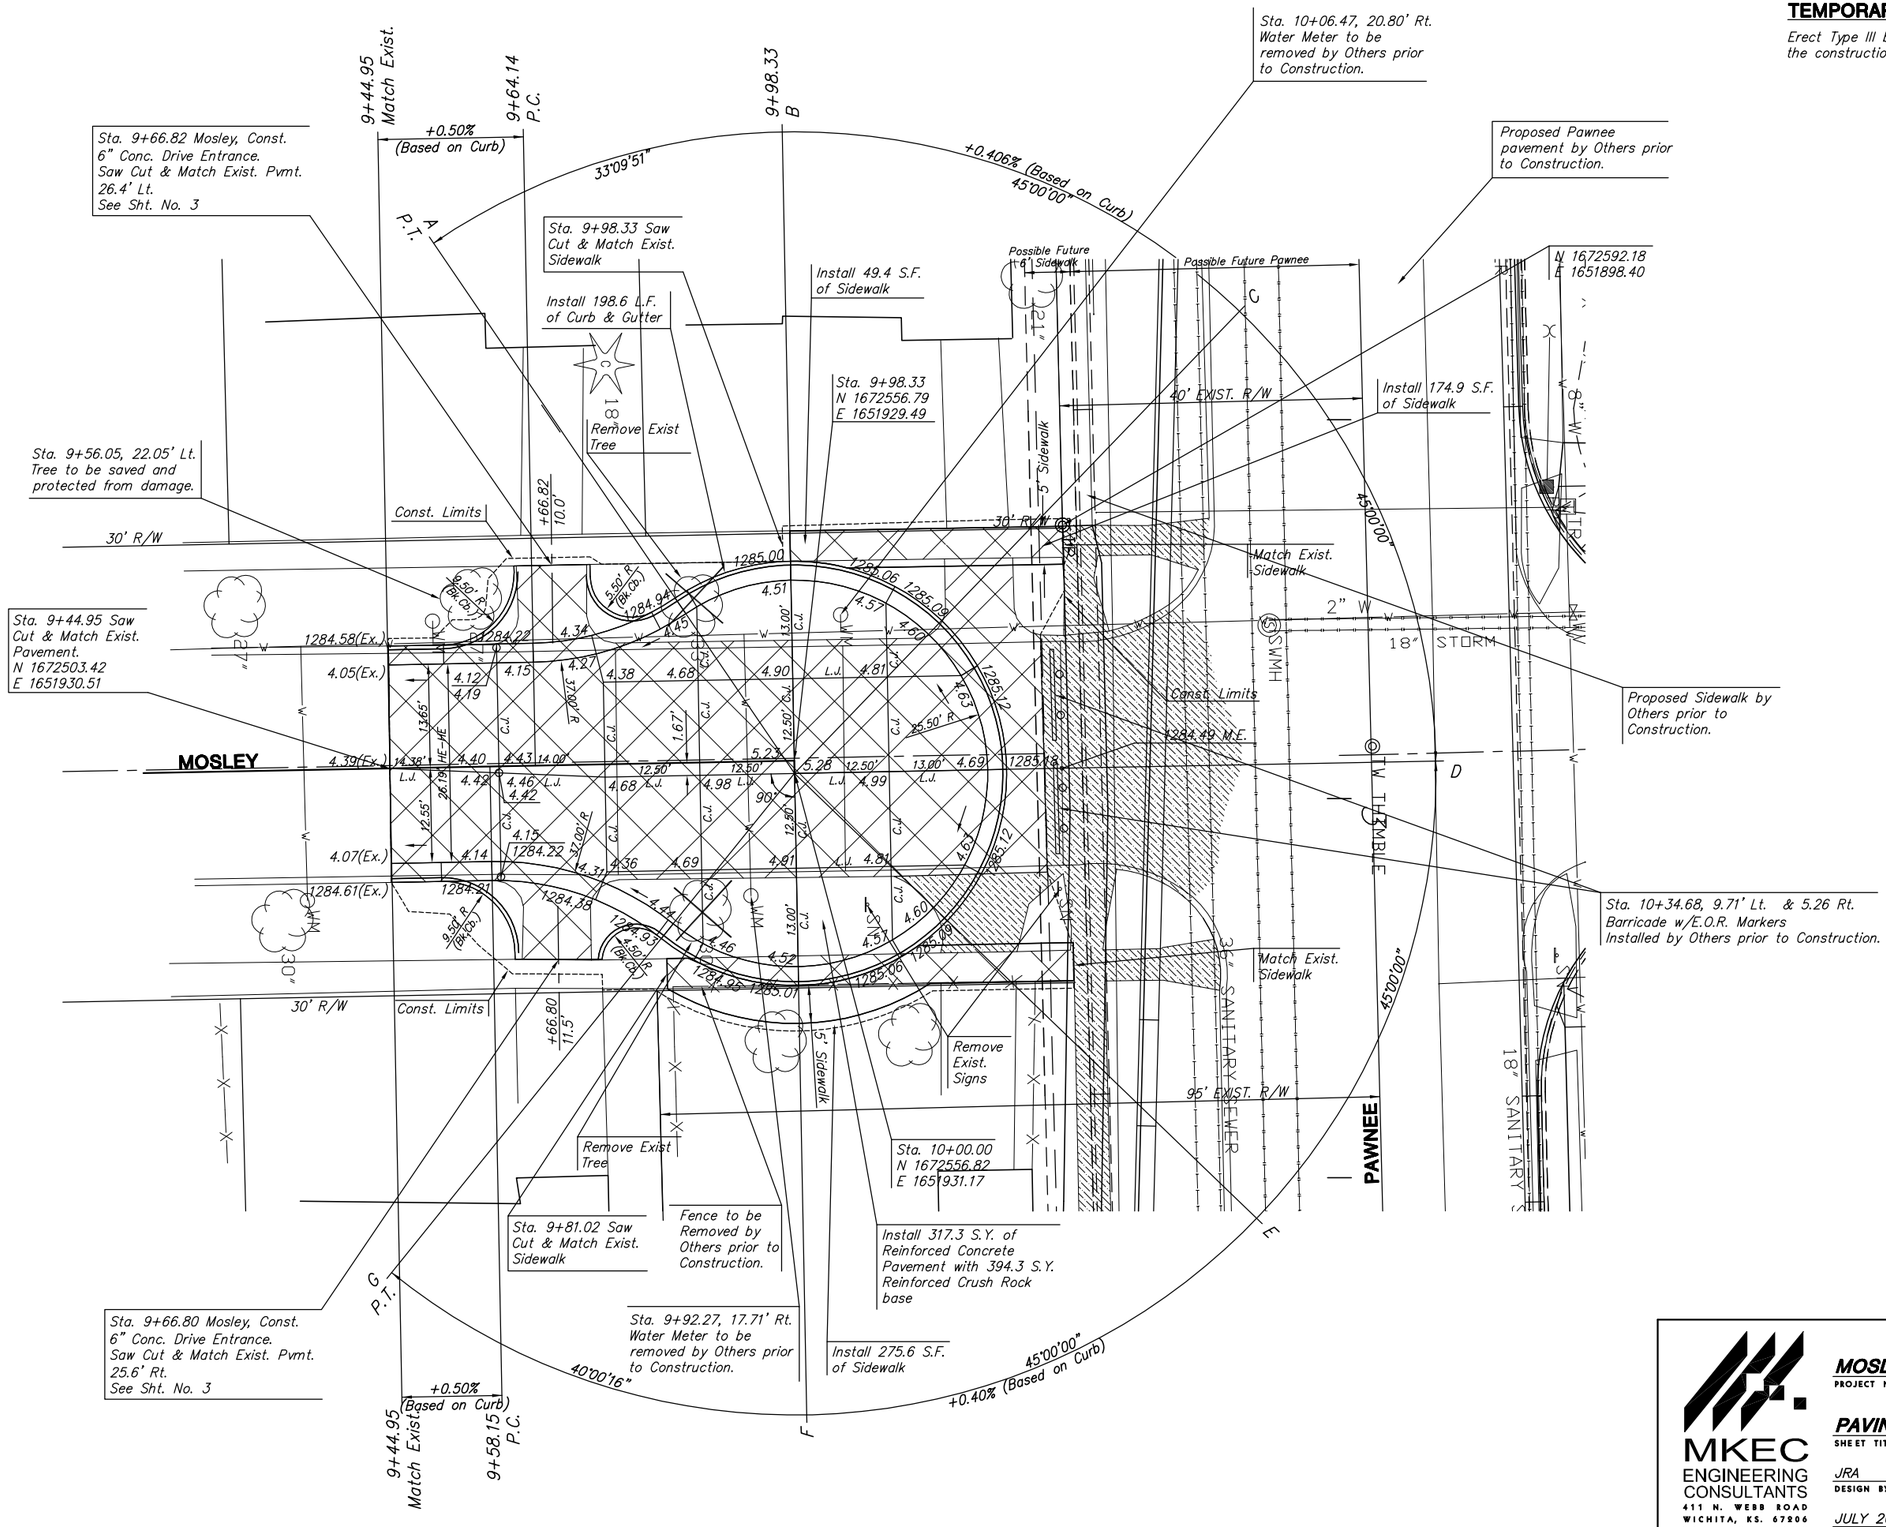

MKEC ENGINEERING CONSULTANTS
411 N. WEBB ROAD
WICHITA, KS. 67206
316 - 684 - 9600

MOSLEY CUL-DE-SAC
PROJECT NAME

PAVING PLAN
SHEET TITLE

JRA	WNJ	JRA
DESIGN BY:	DRAWN BY:	CHECKED BY:
JULY 2007	04100	4 / 7
DATE	JOB NO.	SHEET/OF

J:\Civil\04100\dwg\pave\04100 e1.dwg 09/20/2006 10:45:17 AM CST