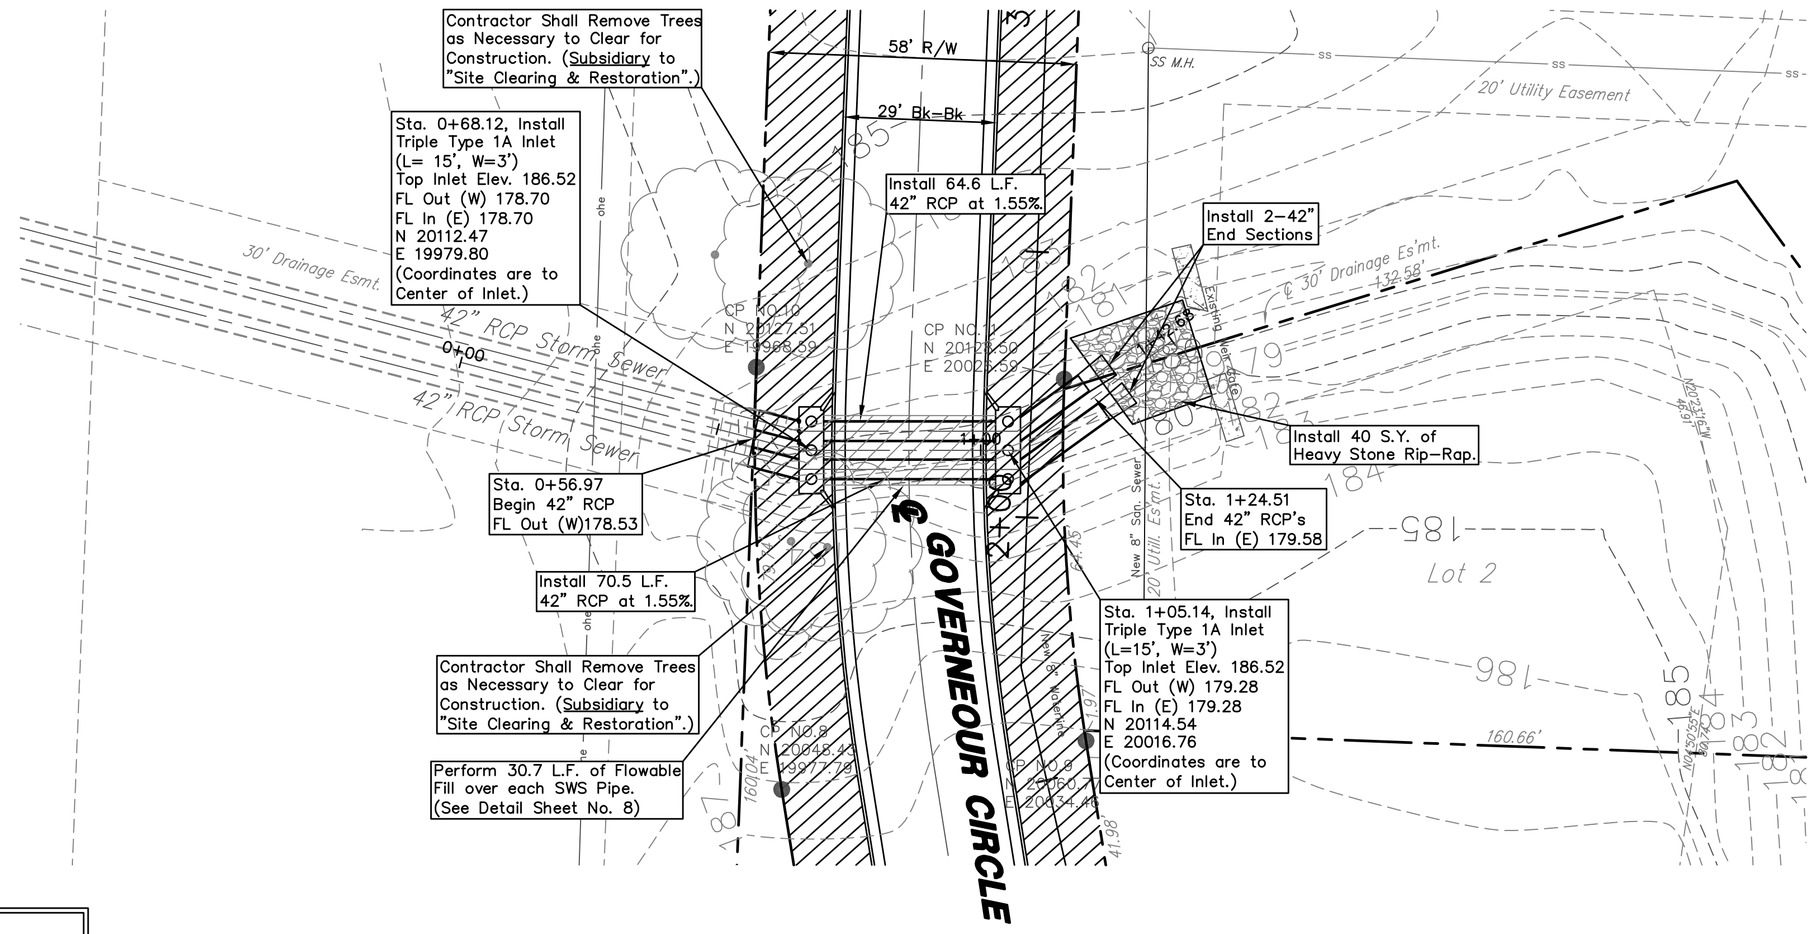

LEGEND

- 1/2" ℗ = 1/2" iron pipe (found)
- ○ 5/8"R = 5/8" rebar (found)
- ○ 3/4" P PEC = 3/4" iron pipe (found), P.E.C. cap
- = benchmark
- CATV = Cable T.V.
- E.B. = Electric Box
- X = fence
- = fire hydrant
- gas = gas
- = high line power pole
- ohe = overhead electric
- = power pole
- ss = sanitary sewer
- SS M.H. = sanitary sewer manhole
- = sign
- TELE. PED = telephone pedestal
- XFMR = transformer
- = tree
- uge = underground electric
- ugt = underground telephone
- W = water

GRAPHIC SCALE

20 0 10 20 40

(IN FEET)

Horizontal: 1 inch = 20 ft.
Vertical: 1 inch = 5 ft.

UTILITIES SHOWN REPRESENT THE BEST INFORMATION AVAILABLE FOR DESIGN. ADDITIONAL UTILITIES MAY BE PRESENT ON THIS PROJECT. THE CONTRACTOR SHALL BE RESPONSIBLE FOR DETERMINING THE EXACT LOCATION, DEPTH AND SIZE OF ALL UNDERGROUND UTILITIES PRIOR TO CONSTRUCTION. THE CONTRACTOR SHALL BE LIABLE FOR ANY DAMAGE CAUSED BY THE FAILURE TO DO SO.

SURVEY DISCLAIMER:
TOPOGRAPHIC SURVEY AND CONTOUR MAP USED IN PREPARING PLANS WAS PROVIDED BY SAVOY COMPANY, P.A., 535 S. EMPORIA, SUITE 104, WICHITA, KS. ENGINEER DOES NOT GUARANTEE SURVEY ELEVATIONS FOR ACCURACY. CONTRACTOR SHALL VERIFY ELEVATIONS AND NOTIFY ENGINEER OF ANY DISCREPANCIES.

BENCHMARK:
Bench Mark: City of Wichita Std. Disc Governeour & 32nd Street N.
6'± N. of N. Curb

Elevation = 1377.30 N.G.V.D., 189.9 City Datum

NOTE:
CONTRACTOR SHALL PROVIDE CONSTRUCTION ENTRANCE, HAYBALES, AND/OR SILT FENCES AS REQUIRED BY CITY OF WICHITA SOIL EROSION BEST MANAGEMENT PRACTICES (BMP'S) (SEE SHEETS 12-14).

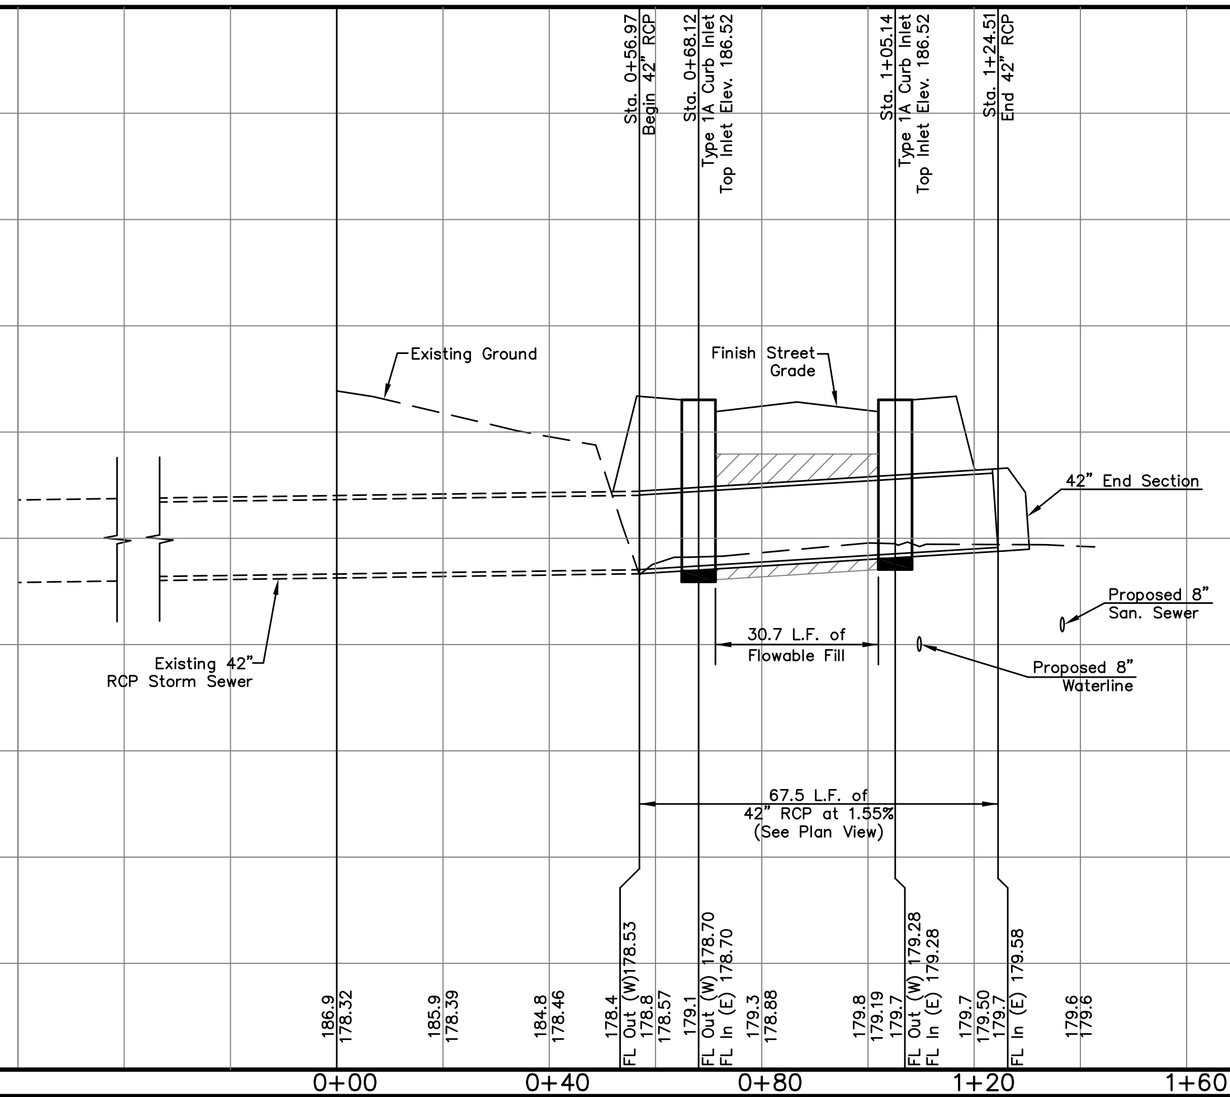

KILLARNEY PLAZA EAST ADDITION

STORM SEWER

WICHITA, SEDGWICK COUNTY, KANSAS

PROJ. NO.: 20041204

CERTIFIED ENGINEERING DESIGN, P.A.
810 WEST DOUGLAS, SUITE C
WICHITA, KANSAS 67203
PH.(316)262-8808 FAX.(316)262-1669

DESIGNED: HDF	SCALE: 1"=20'	SHEET 7
DRAWN: AEE	DATE: 06-05	
CHECKED: HDF	CED FILE: K-base	TOTAL 16