SCALE:
HORIZONTAL: 1" = 40'
VERTICAL: 1" = 5'

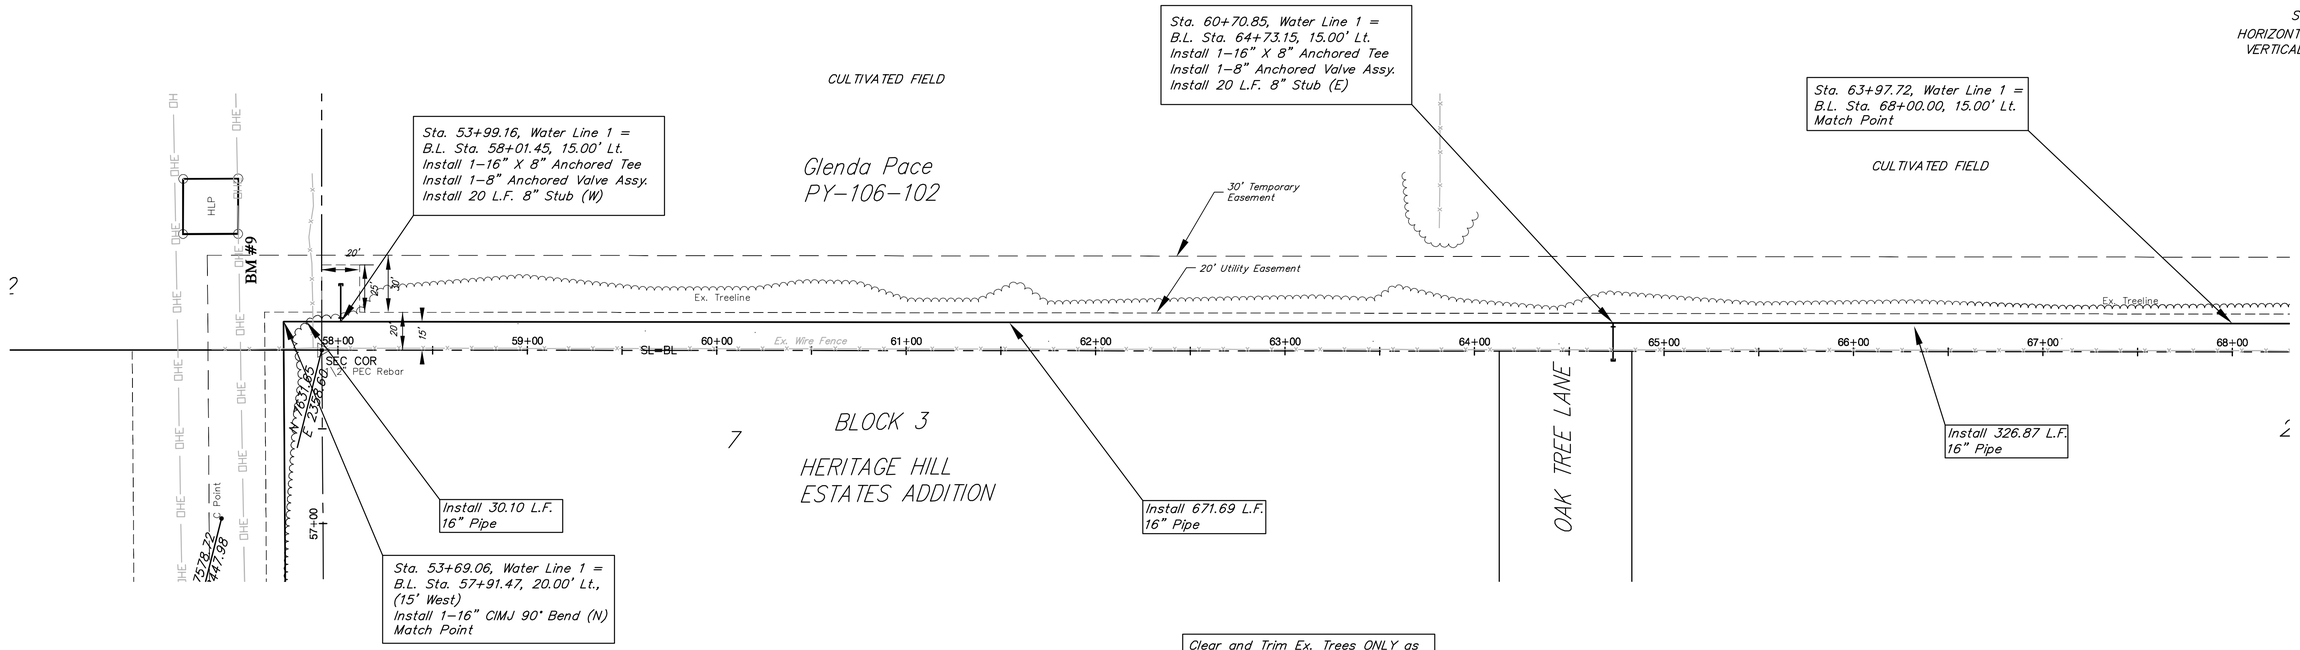

Remove and Replace existing fence as necessary for waterline construction. Paid as SUBSIDIARY to waterline construction.

Clear and Trim Ex. Trees ONLY as necessary for construction of waterline. cost to be SUBSIDIARY to the bid item "Site Clearing and Preparation"

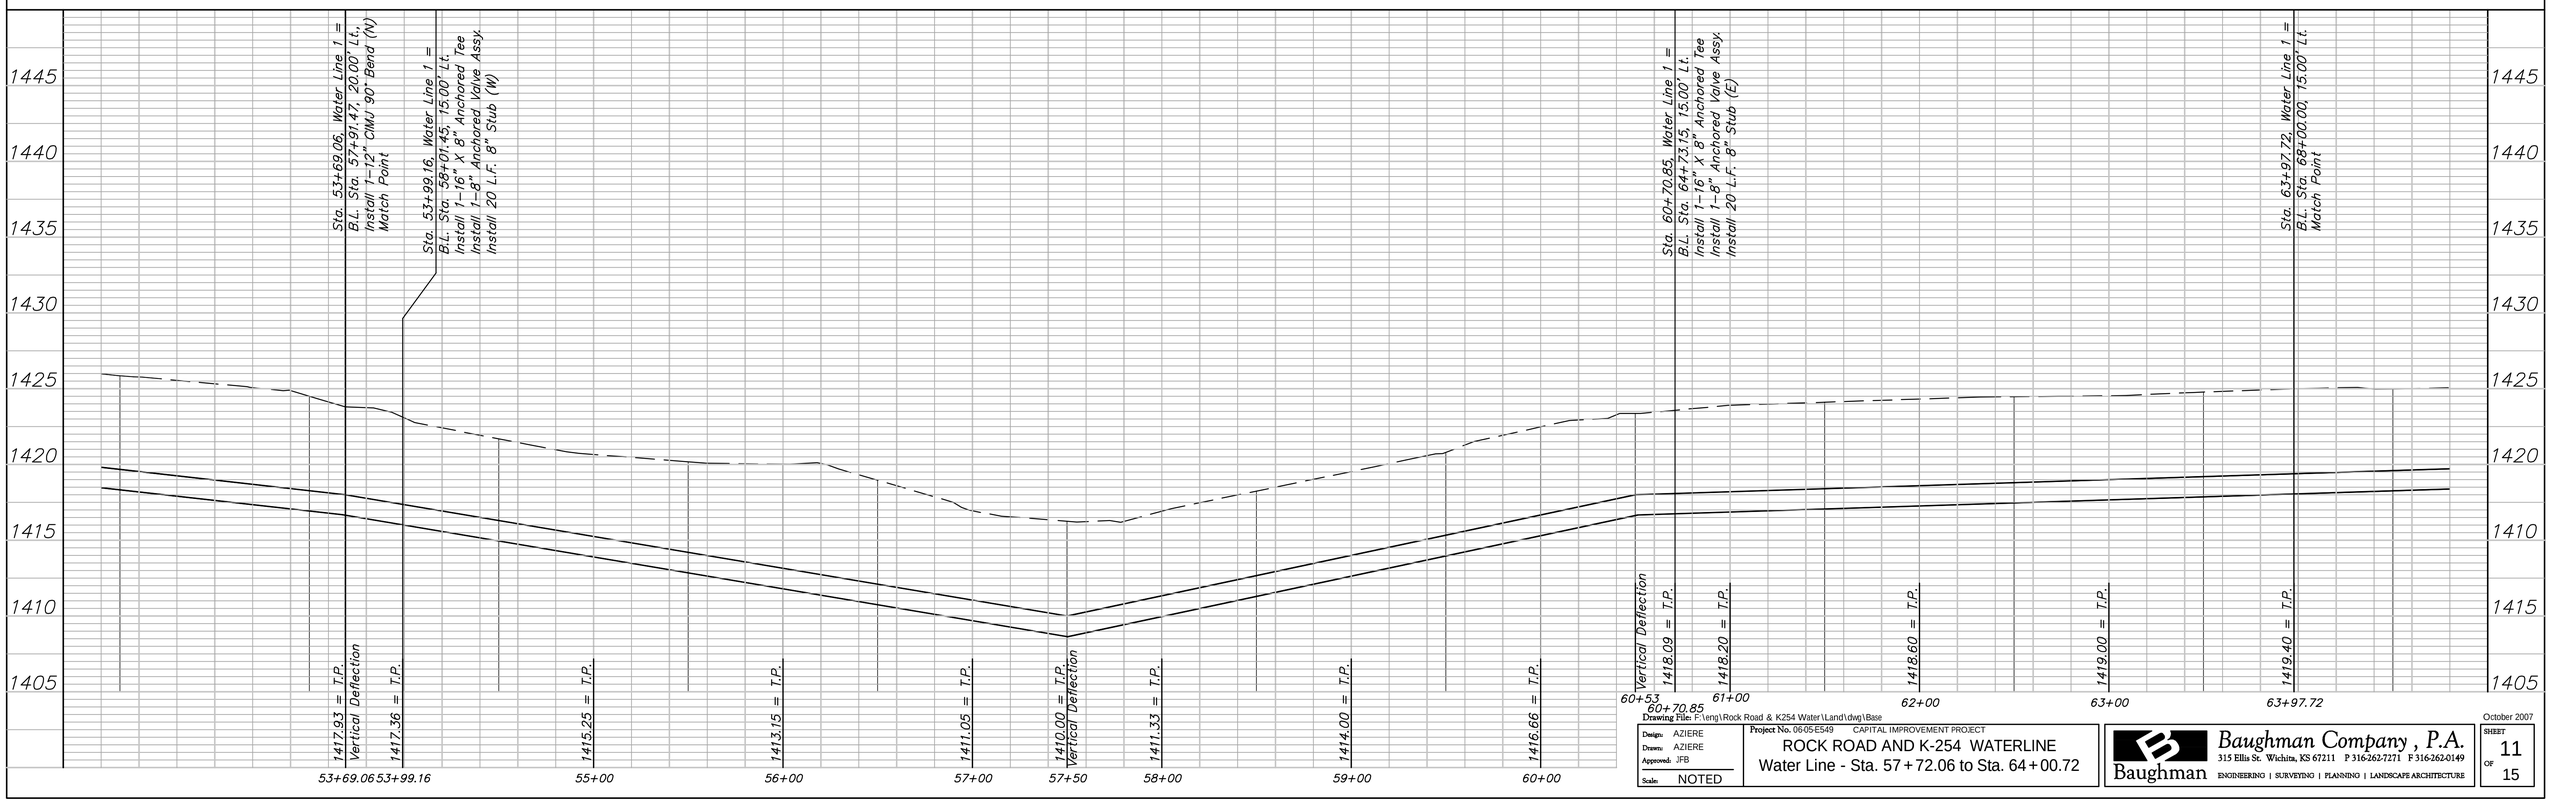

Drawing File: F:\eng\Rock Road & K254 Water\Land\dwg\Base

Design: AZIERE Drawn: AZIERE Approved: JFB Scale: NOTED	Project No. 0605-E549 CAPITAL IMPROVEMENT PROJECT ROCK ROAD AND K-254 WATERLINE Water Line - Sta. 57+72.06 to Sta. 64+00.72	Baughman Company, P.A. 315 Ellis St. Wichita, KS 67211 P 316-262-7271 F 316-262-0149 ENGINEERING | SURVEYING | PLANNING | LANDSCAPE ARCHITECTURE

October 2007

SHEET 11 OF 15