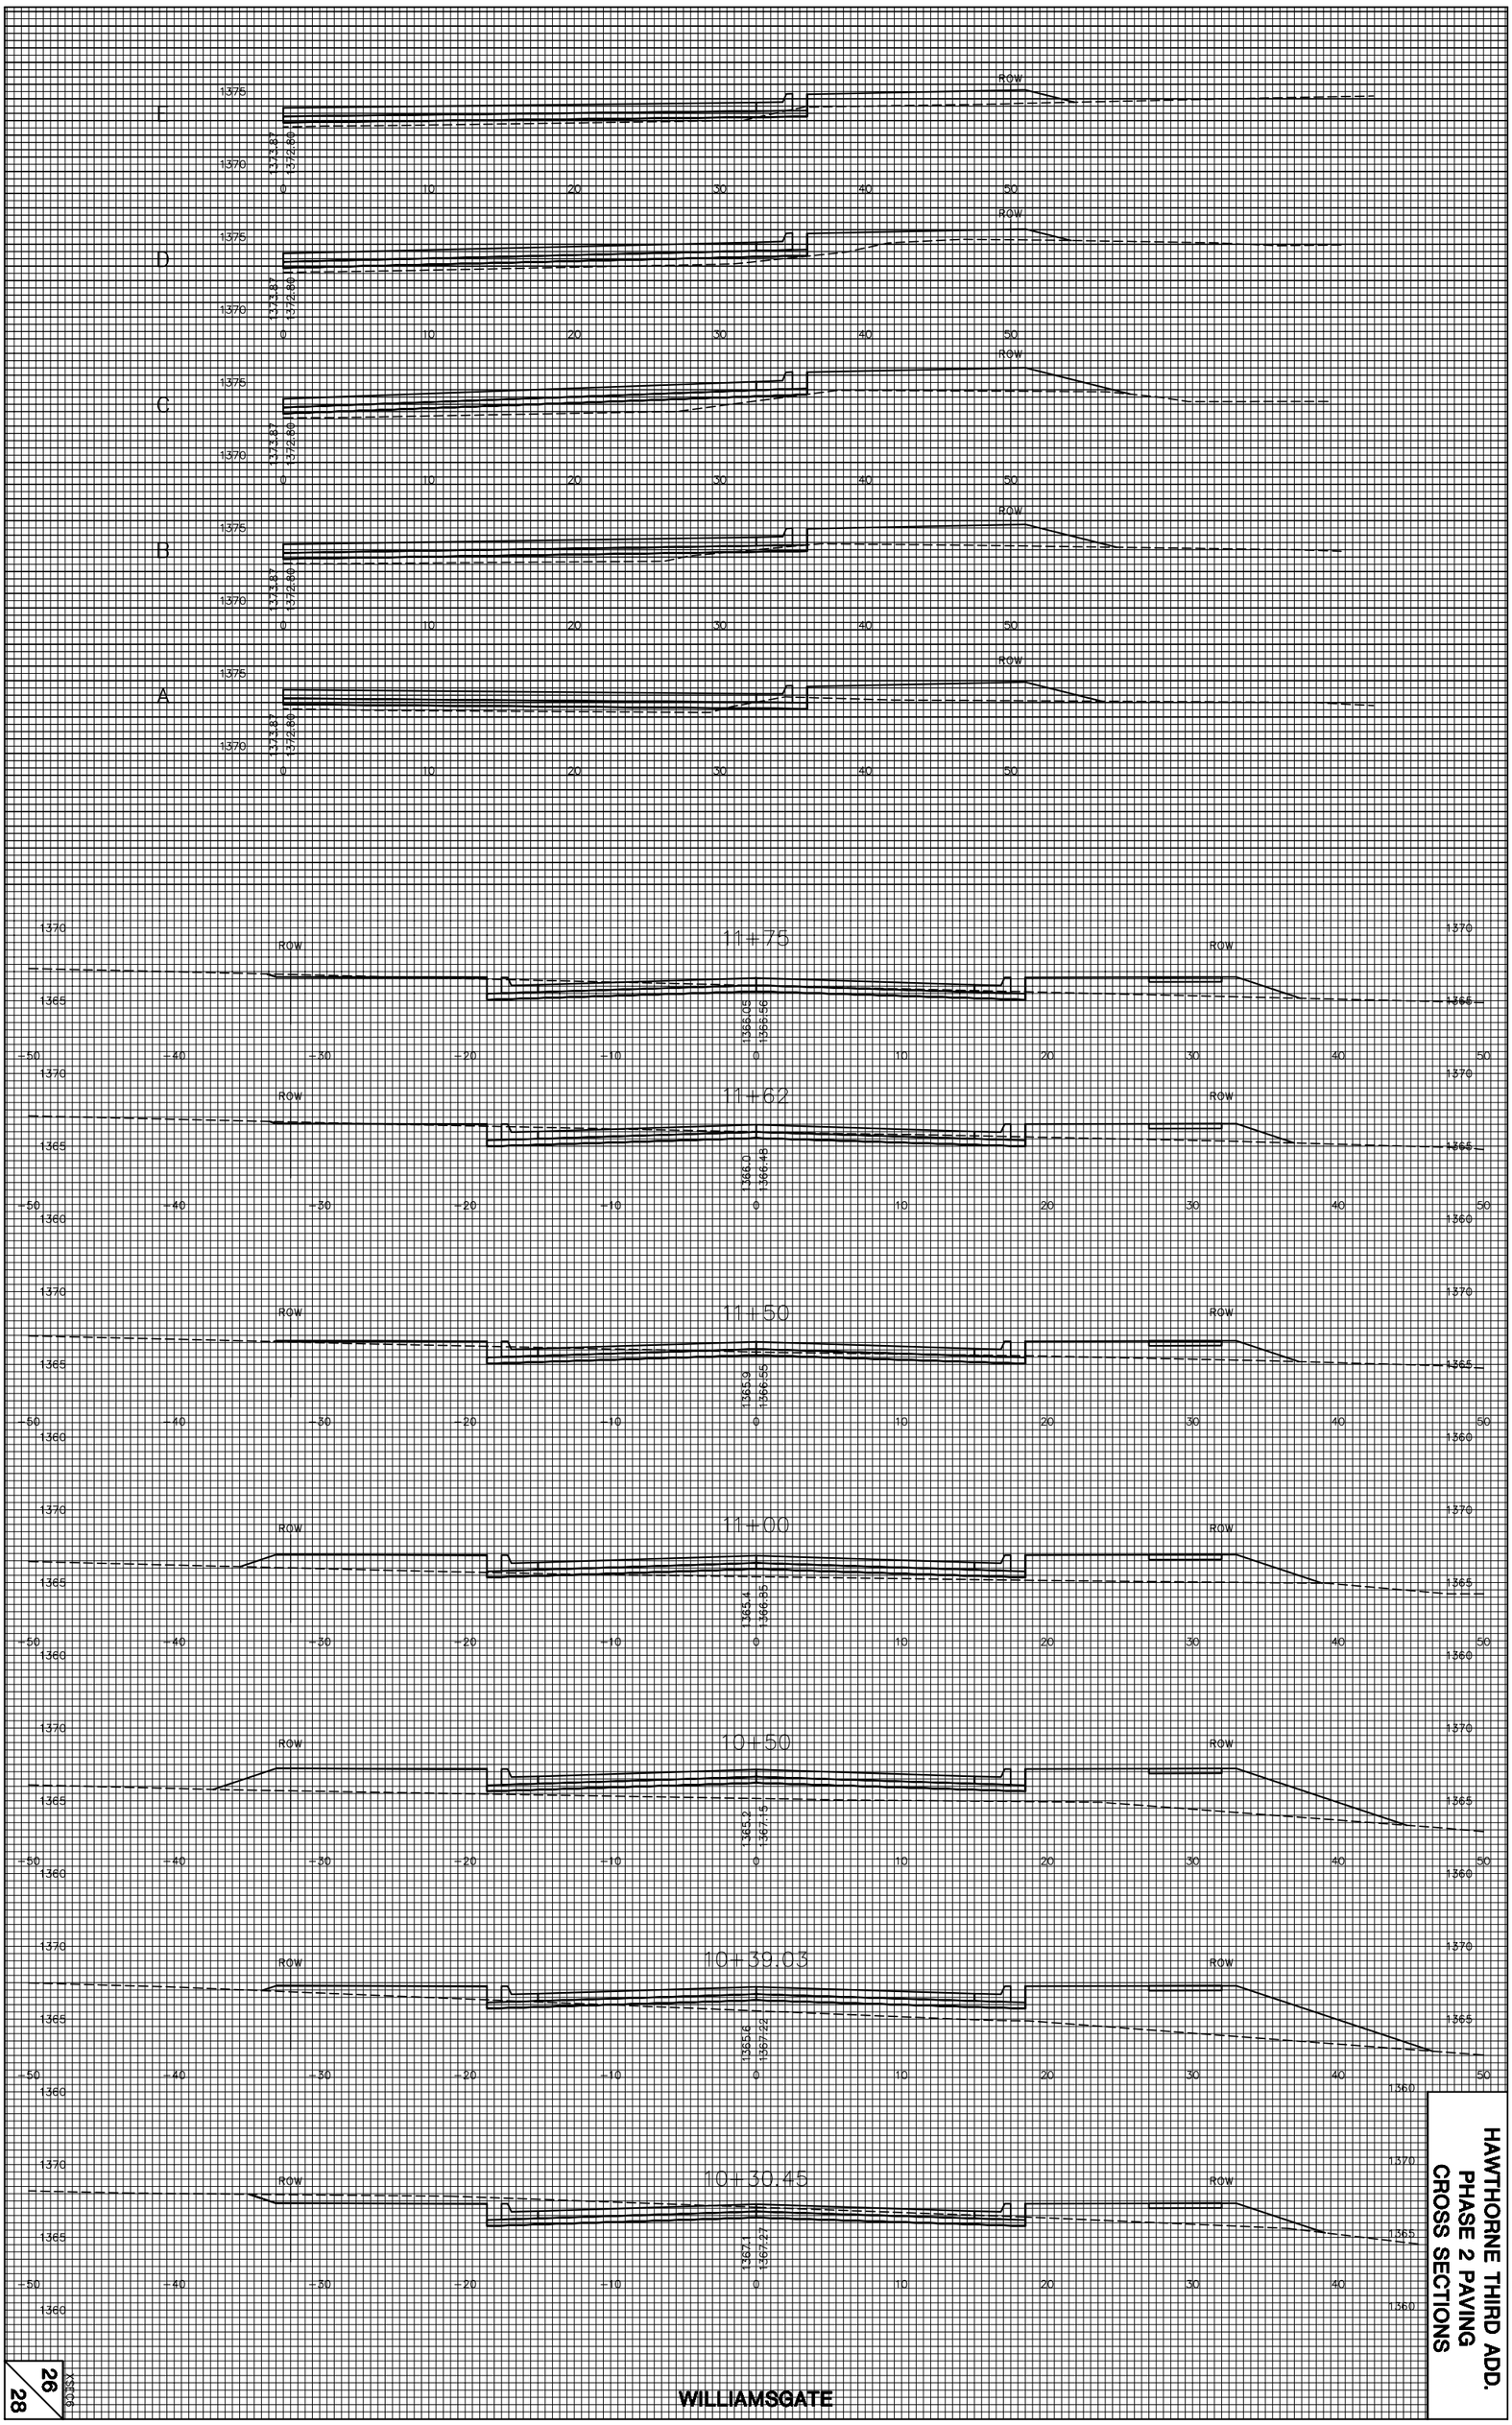

HAWTHORNE THIRD ADD.
PHASE 2 PAVING
CROSS SECTIONS

WILLIAMSGATE

26
28