Subdivision Bench Marks

No.	Street and Station	From CL	Description	Elevation
7	Hunters View, Sta. 3+53.10	17.5' Lt.	S.W. End of Curb Return Intersection of Hunters View and Thorough Bred	

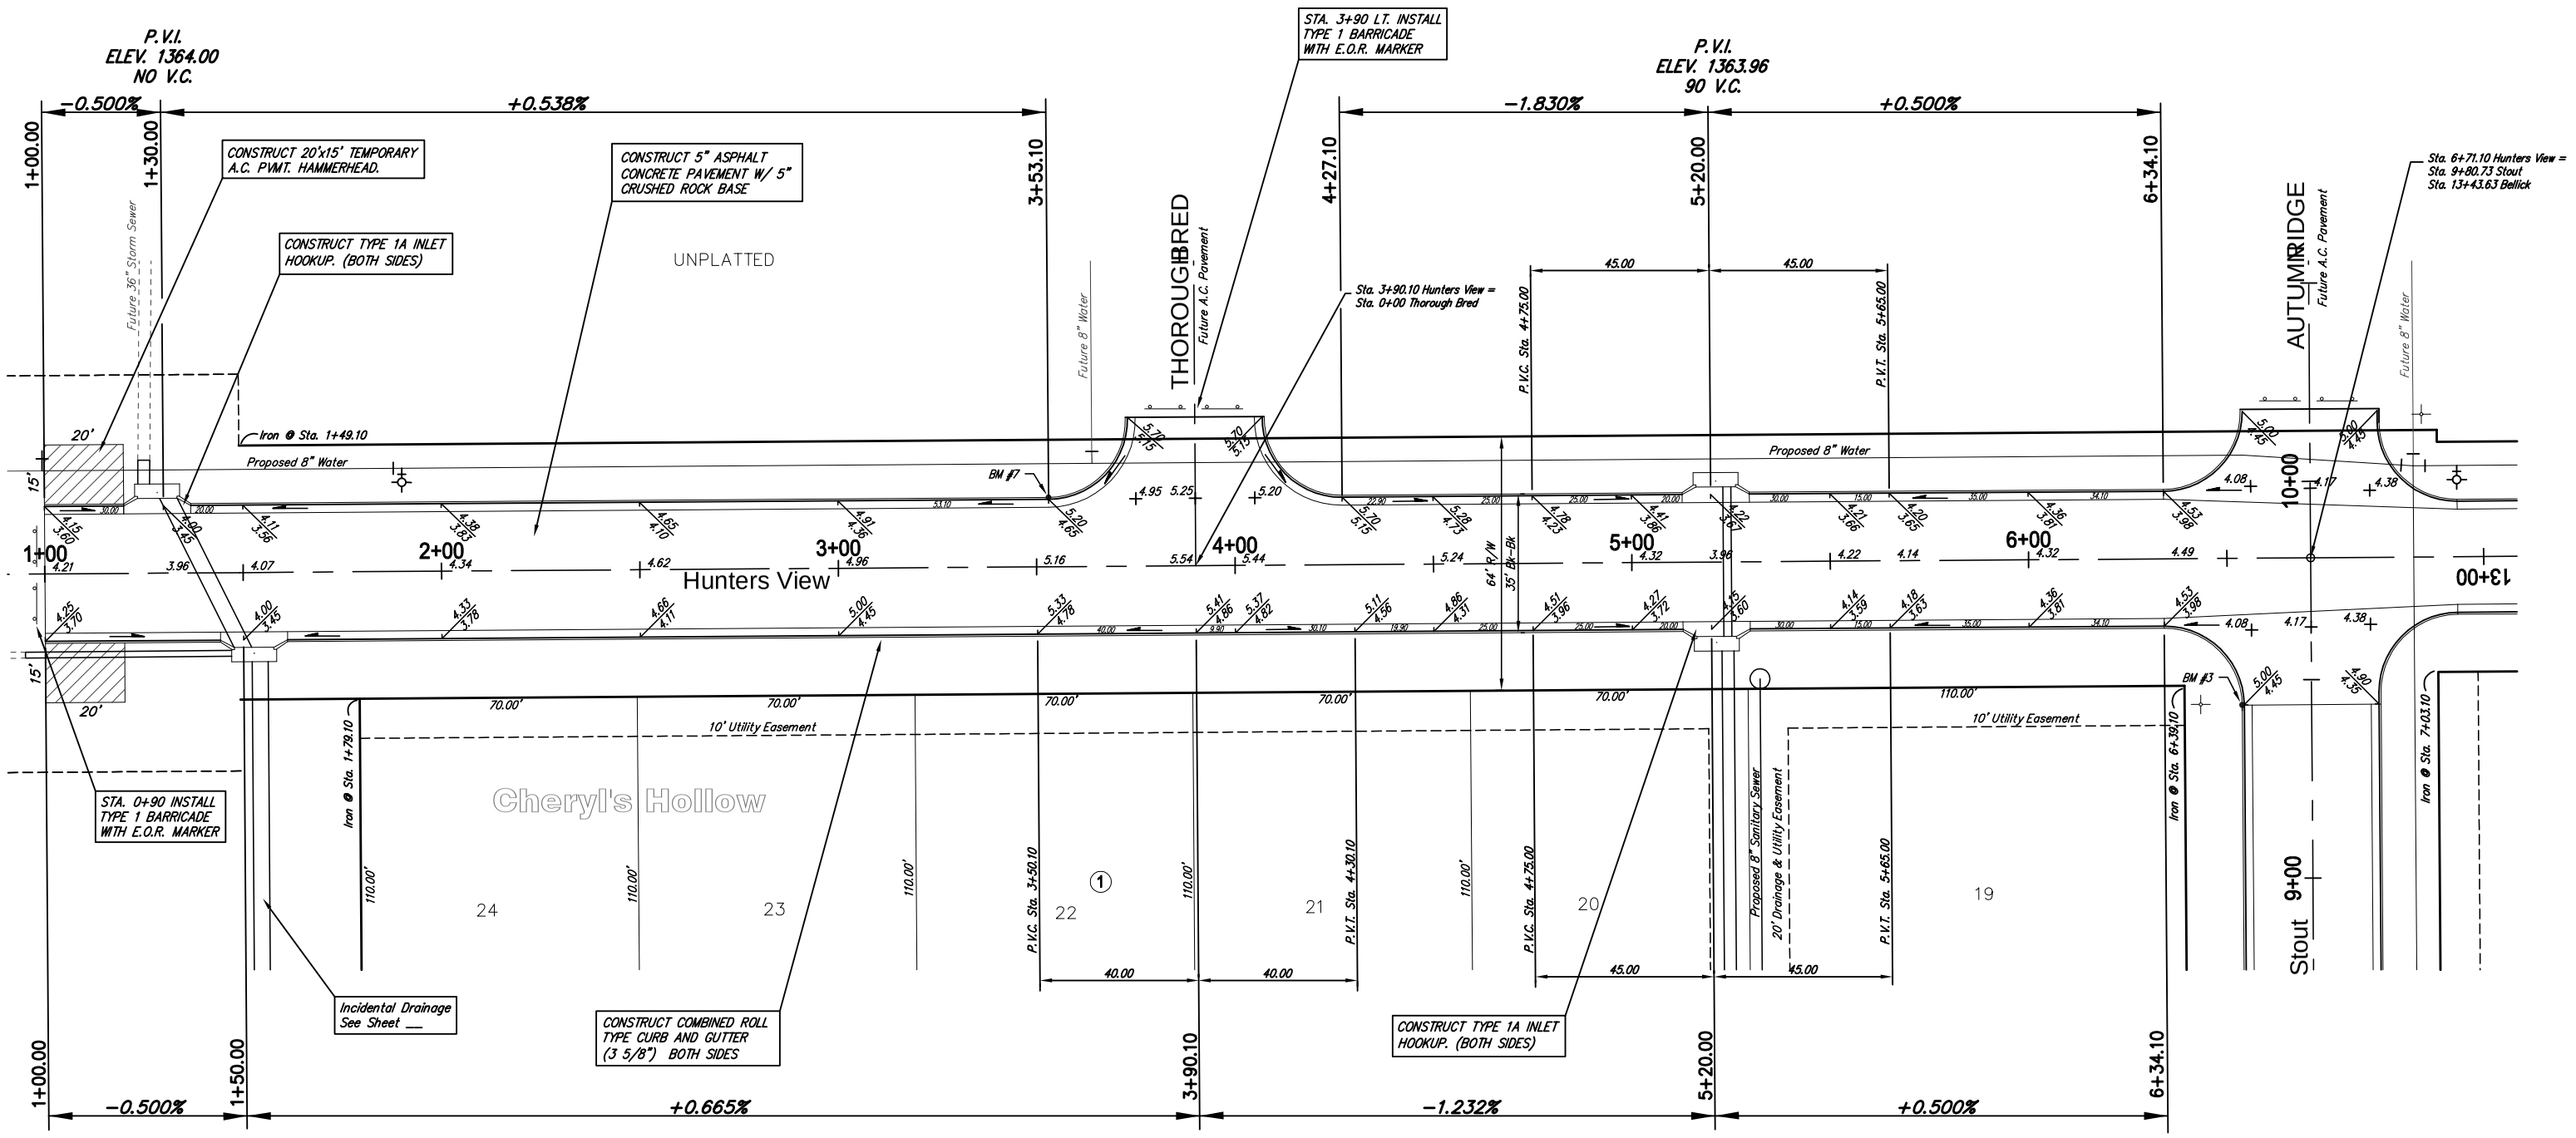

NOTE: ROLL TYPE CURB AND GUTTER TO BE CONSTRUCTED ALONG PAVEMENT DEPICTED ON THIS SHEET

SCALE 1" = 20'
IRON = •

Cheryl's Hollow Addition, Paving Improvements
Hunters View
WICHITA, KANSAS

Ruggles & Bohm, P.A.
Engineering, Surveying, Land Planning
924 North Main
Wichita, Kansas 67203
www.rbkansas.com
(316) 264-8008
(316) 264-4621 fax
E-mail: info@rbkansas.com

DRAWING FILE: paving {Hunters View}
PROJECT NUMBER: .
DESIGN: KWL
DRAWN: RA
REVIEW:
UTILITY:
DATE: Aug. 2, 2005
FIBCO: 2006E
SHEET 11 OF 43