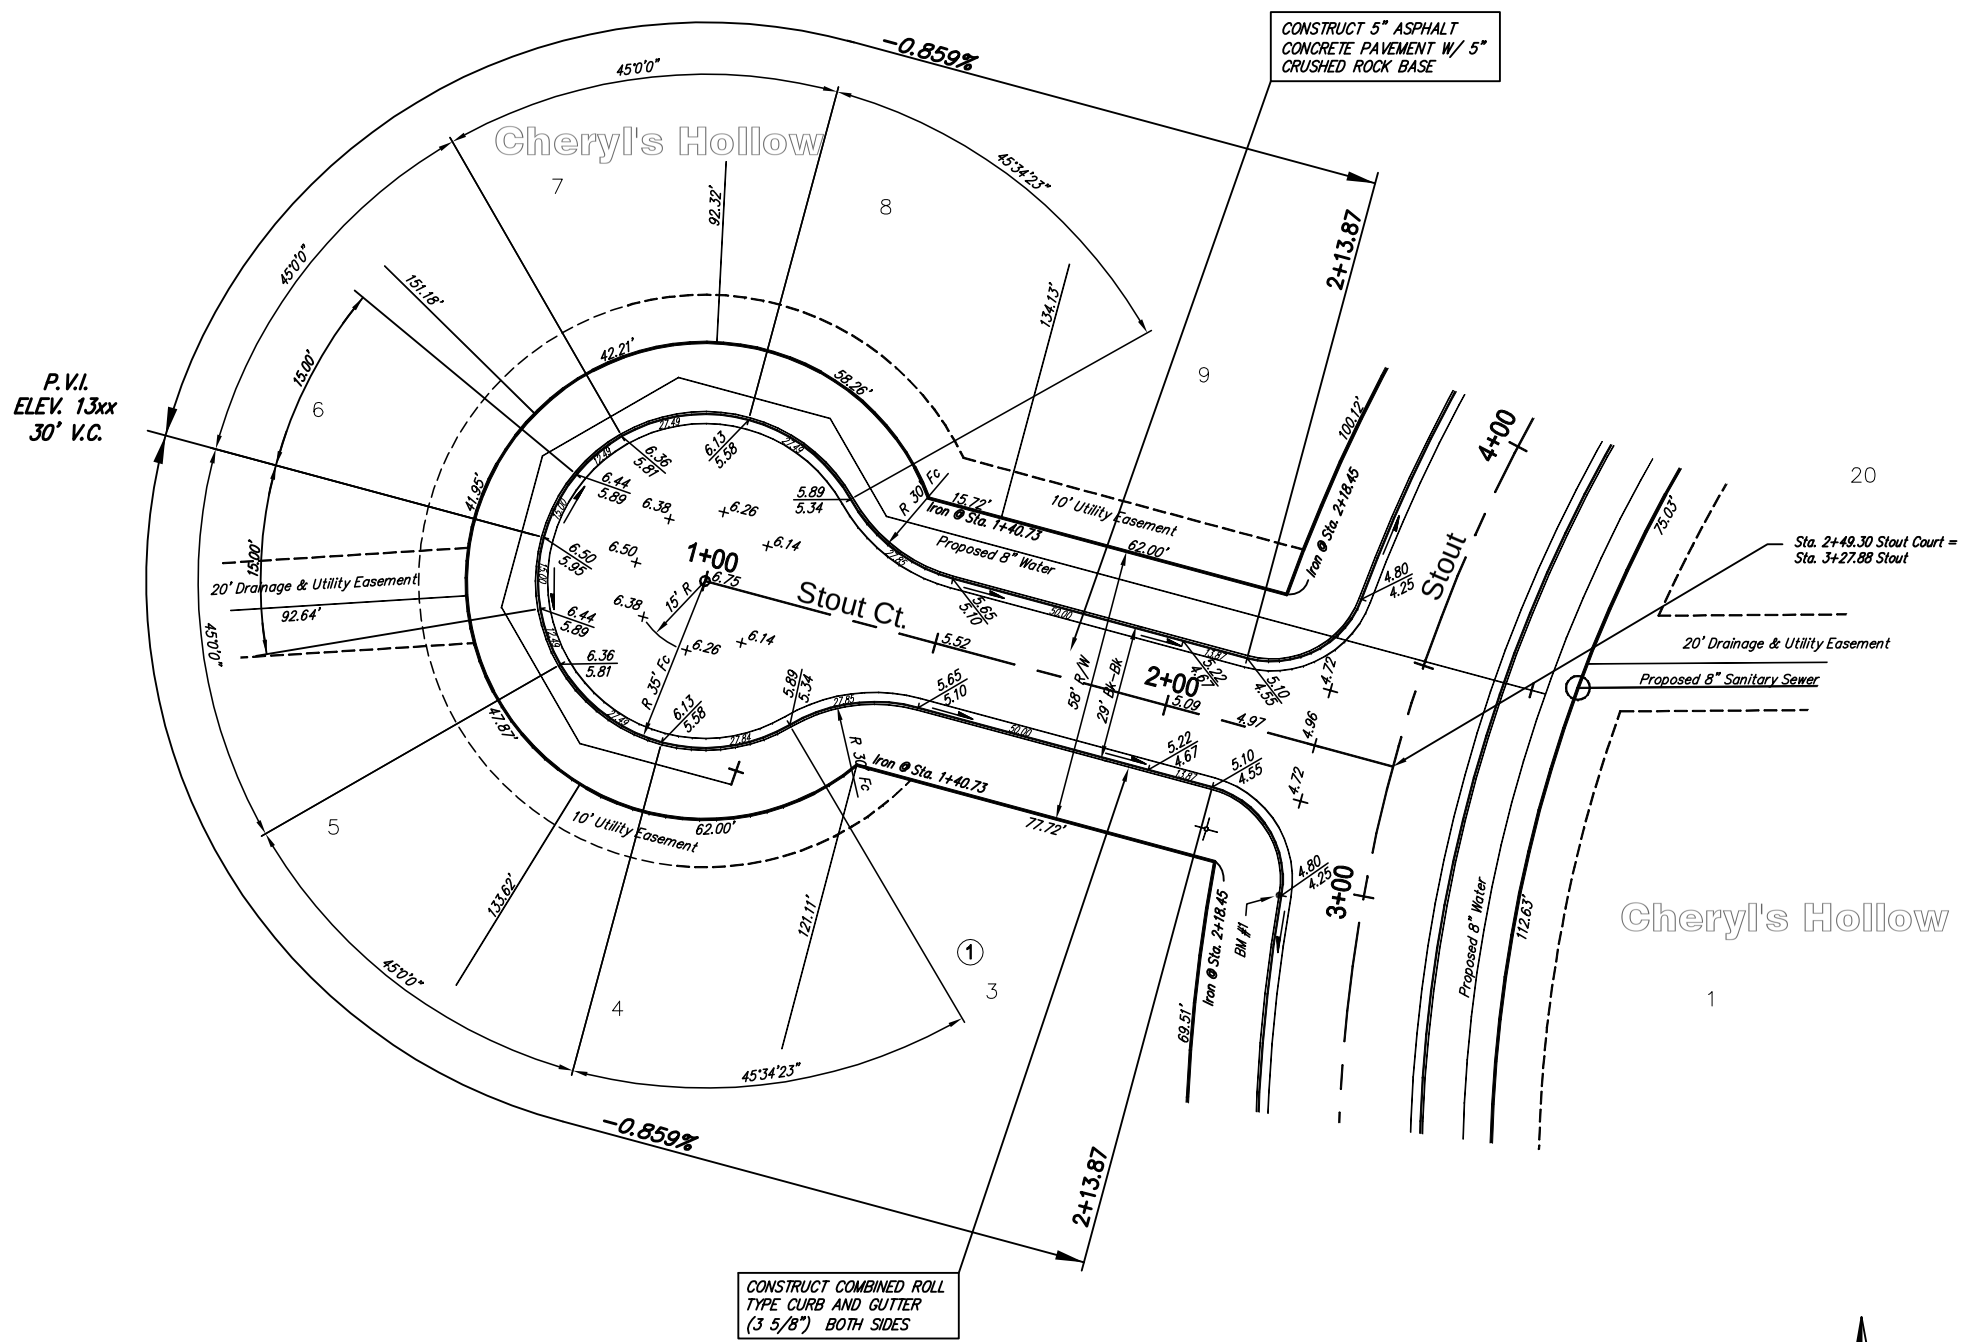

NOTE: ROLL TYPE CURB AND GUTTER TO BE CONSTRUCTED ALONG PAVEMENT DEPICTED ON THIS SHEET

SCALE 1" = 20'
IRON = ●

Cheryl's Hollow Addition, Paving Improvements

Stout Court

WICHITA, KANSAS

Ruggles & Bohm, P.A.
Engineering, Surveying, Land Planning
924 North Main
Wichita, Kansas 67203
www.rbkansas.com
(316) 264-8008
(316) 264-4621 fax
E-mail: info@rbkansas.com

DESIGN	KWL
DRAWN	RA
REVIEW	
UTILITY	
DATE	Aug. 2, 2005
DRAWING FILE	paving {Stout Ct South}
PROJECT NUMBER	.
FIBER	2806E
SHEET	12 OF 43